F.H.WA. REGION NO.	STATE	FED. AID PROJ. NO.	SHEET NO.	TOTAL SHEETS
3	MD.			

PROPOSED 12" SIGNALS

1-4 (Y) 5-8 (R)

PROPOSED SIGN
9
Trimble Road
VARIABLE X 16"
D3-2

FLASHING OPERATION

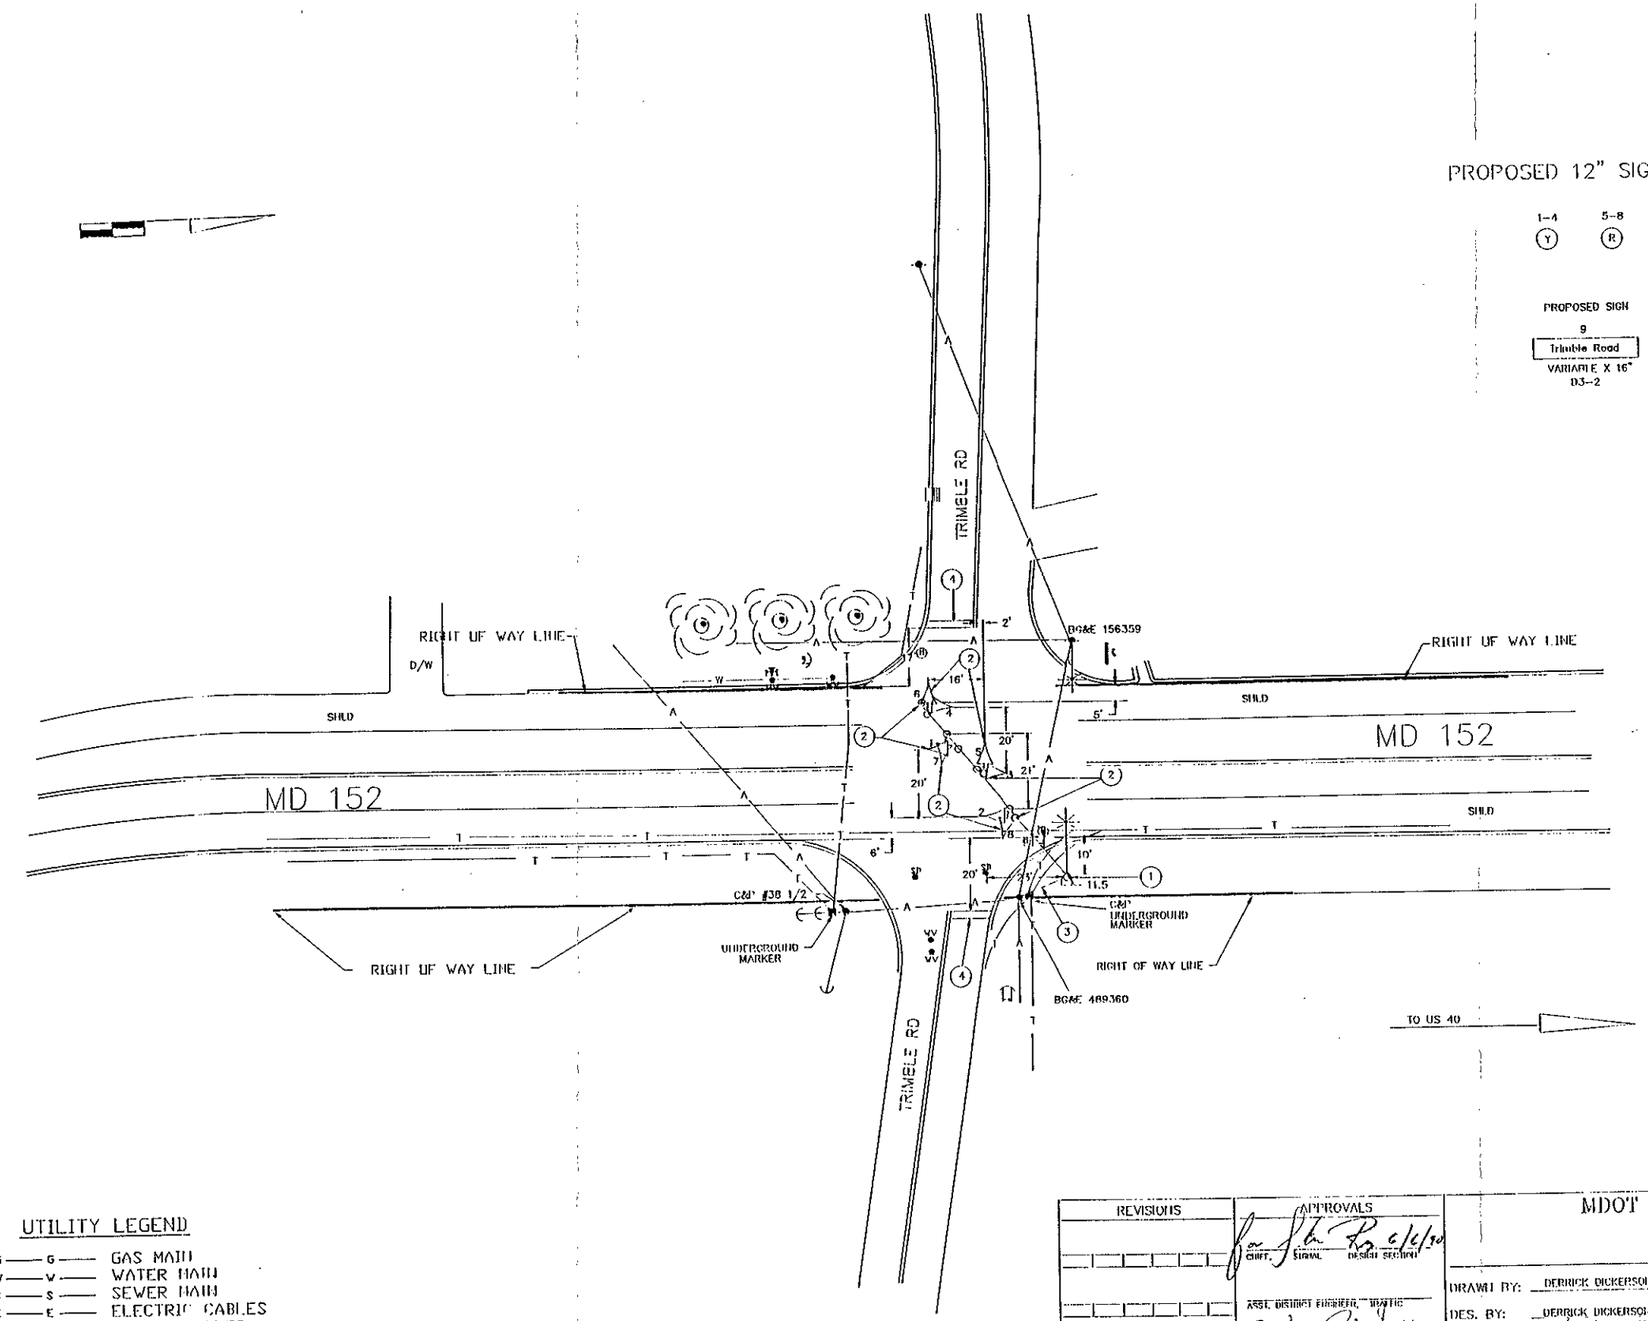

UTILITY LEGEND

- G — GAS MAIN
- W — WATER MAIN
- S — SEWER MAIN
- E — ELECTRIC CABLES
- A — AERIAL CABLES
- T — TELEPHONE CABLES

REVISIONS	APPROVALS
	for CHIEF, SIGNAL DESIGN SECTION 6/6/90
	ASST. DISTRICT ENGINEER, TRAFFIC
	CHIEF, TRAFFIC ENGINEERING DIVISION
	DEPUTY CHIEF ENGINEER, OFFICE OF TRAFFIC 6/6/90

MDOT – STATE HIGHWAY ADMINISTRATION
Office of Traffic
TRAFFIC ENGINEERING DIVISION

120/5200.98
SIGNAL 8

DRAWN BY: DERRICK DICKERSON
DES. BY: DERRICK DICKERSON
CHK. BY: 6/1/90
DATE: 5/90
SCALE: 1" = 20'
F.A.P. NO.
S.H.A. NO. 855-250-2015

MD 152 AND TRIMBLE RD

COUNTY: HARFORD

I.S./SIG. NO. 2639

SHEET NO. ___ OF ___