F.H.WA REGION NO	STATE	FED. AID PROJ. NO	SHEET NO.	TOTAL SHEETS
3	MD.			

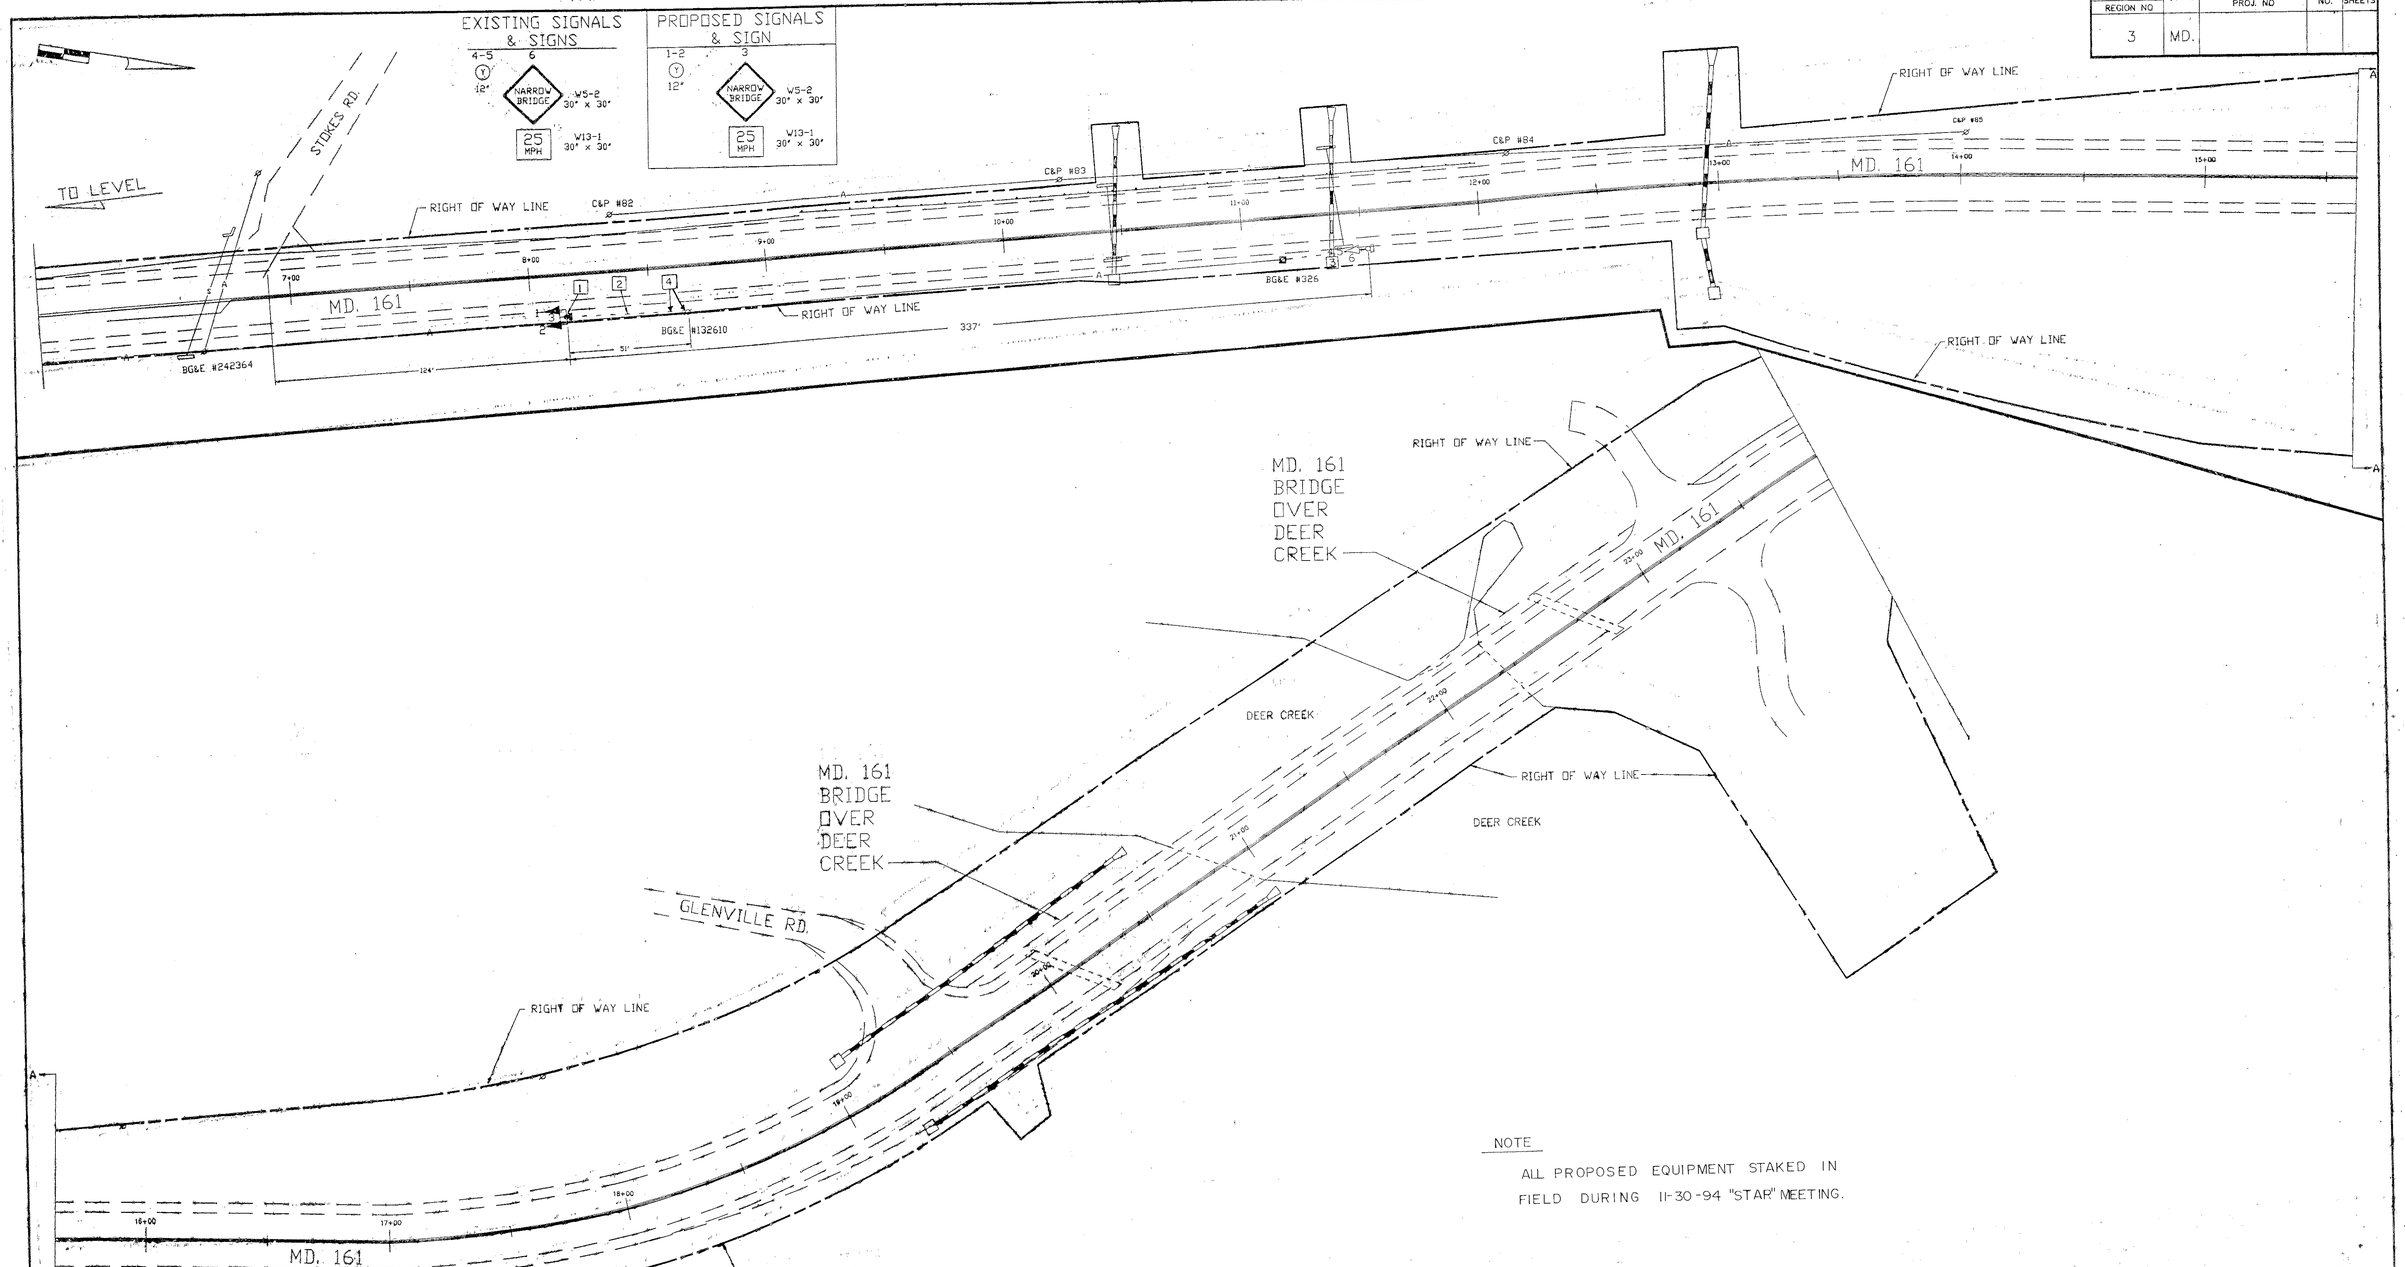

NOTE

ALL PROPOSED EQUIPMENT STAKED IN FIELD DURING 11-30-94 "STAR" MEETING.

UTILITY LEGEND

G	GAS MAIN
W	WATER MAIN
S	SEWER MAIN
E	ELECTRIC CABLES
A	AERIAL CABLES
T	TELEPHONE CABLES

REVISIONS	APPROVALS
	CHIEF, SIGNAL DESIGN SECTION
	ASST. DISTRICT ENGINEER, TRAFFIC
	CHIEF, TRAFFIC ENGINEERING DESIGN DIVISION
	DIRECTOR, OFFICE OF TRAFFIC & SAFETY

MDOT - STATE HIGHWAY ADMINISTRATION

Office of Traffic & Safety

TRAFFIC ENGINEERING DESIGN DIVISION

SIGNAL # 12016102.81

MD. 161 APPROACHING DEER CREEK BRIDGE

COUNTY: HARFORD

DRAWN BY:

DES. BY: GENE SIMMERS

CHK. BY:

DATE: 09/94

SCALE: 1" = 30'

F.A.P. NO.

S.H.A. NO.

TS/STD. NO. TS-3465

SHEET NO. 1 OF 1