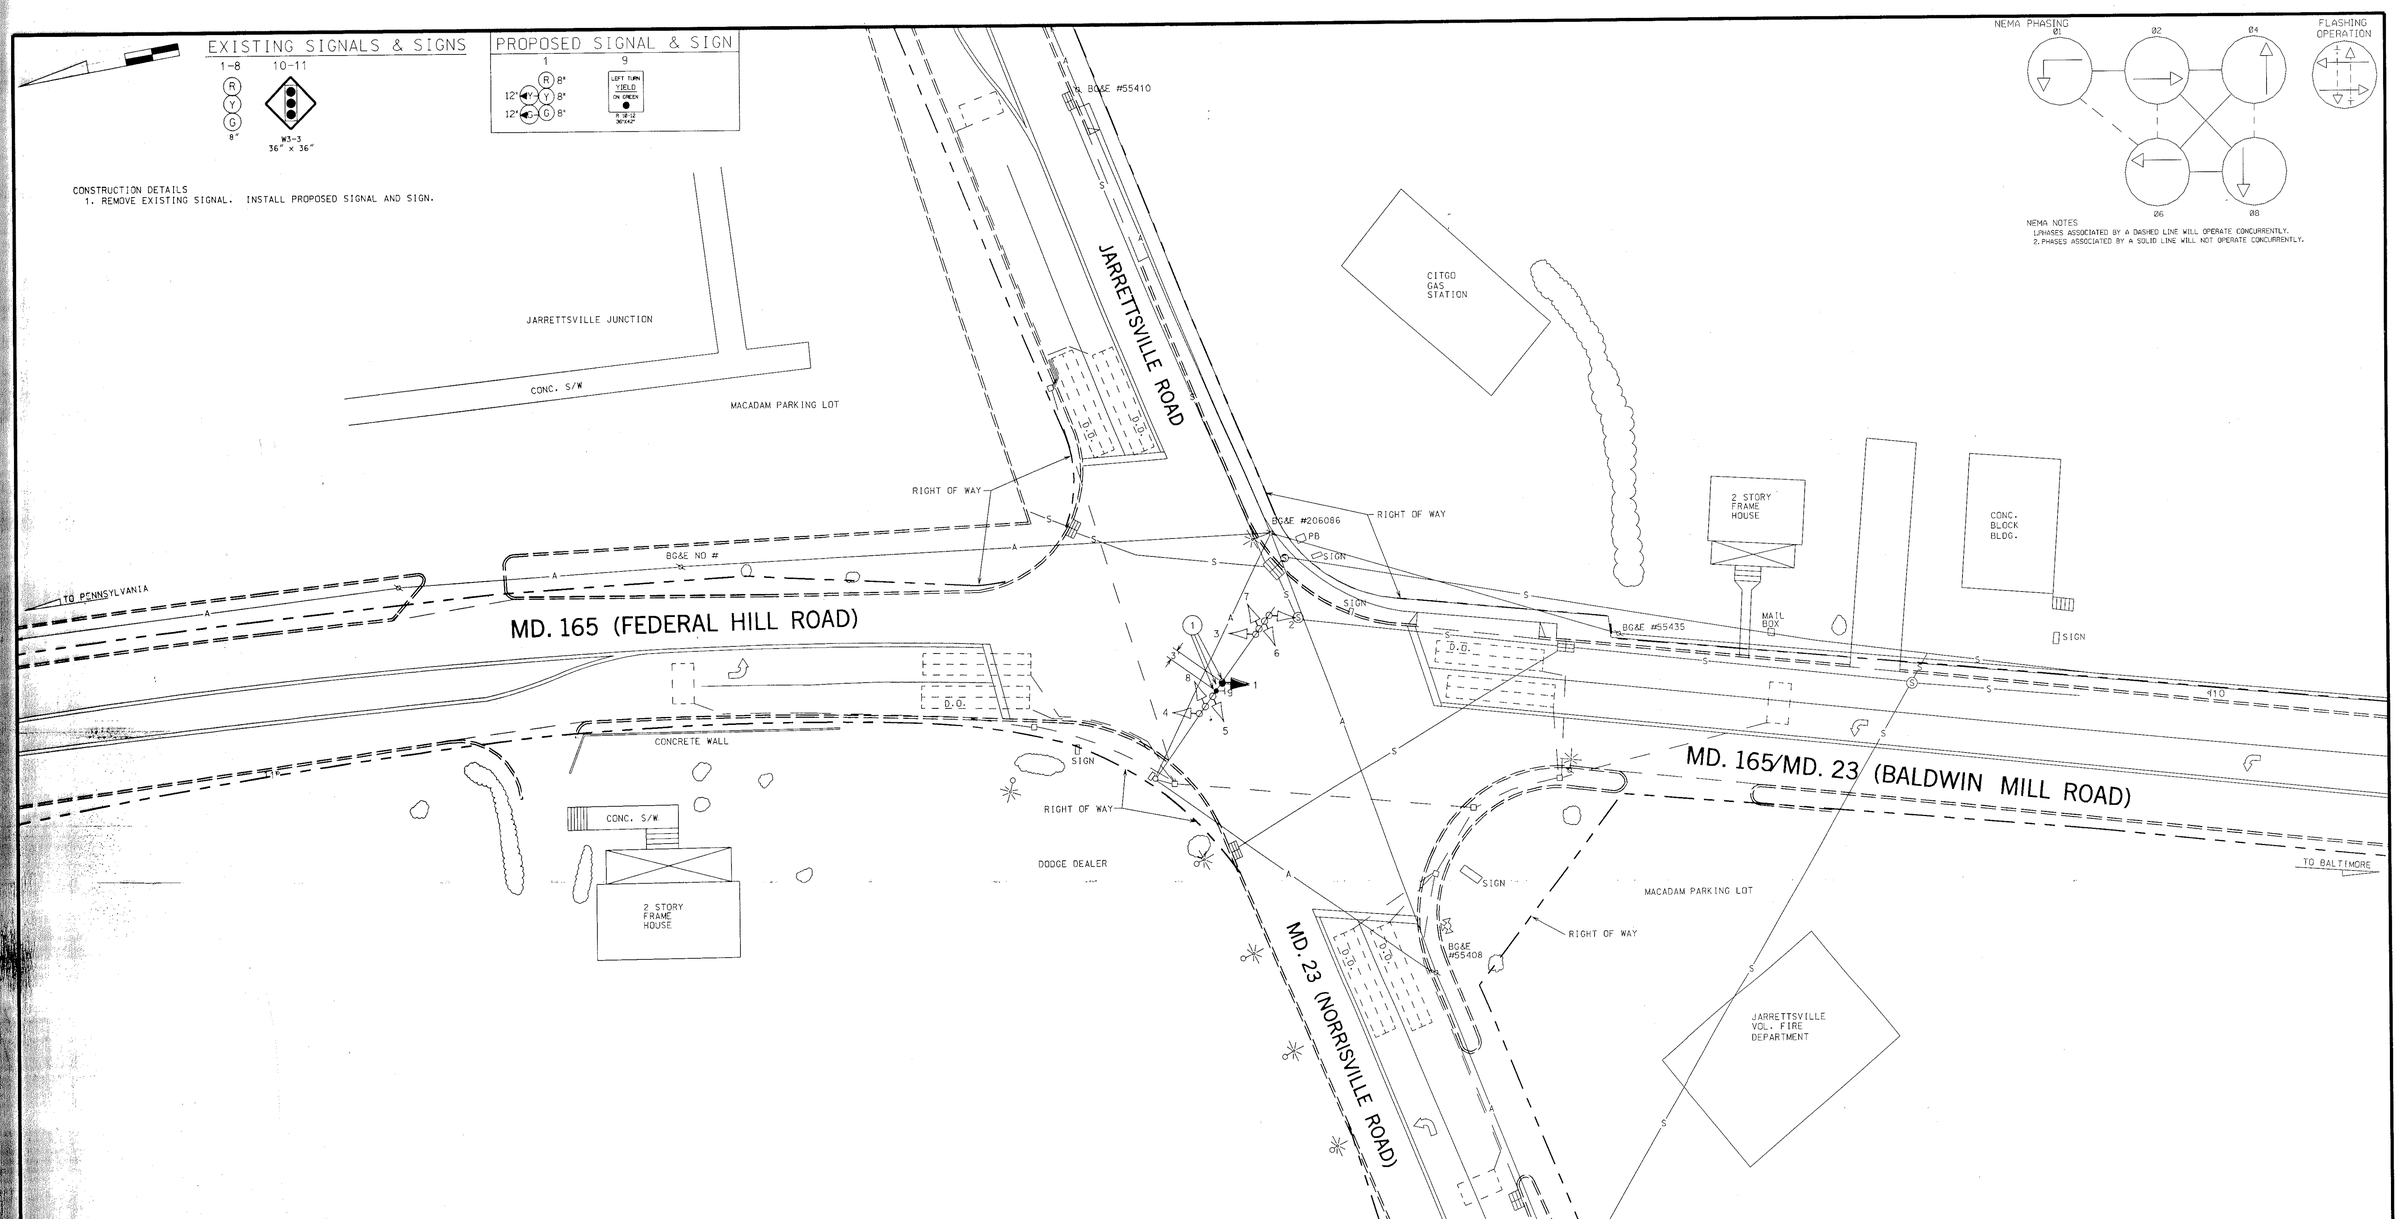

REVISIONS	APPROVALS
	ASST. DIVISION CHIEF, TEDD ORIGINAL
	ASST. DISTRICT ENGINEER, TRAFFIC ON
	CHIEF, TRAFFIC ENGINEERING DESIGN DIVISION FILE
(B) 10/ 97 - INSTALLED E/P L.T. FOR N/B MD. 165/ MD. 23 S.H.A. NO. 11/3/97 GR	DIRECTOR, OFFICE OF TRAFFIC & SAFETY

MARYLAND DOT - STATE HIGHWAY ADMINISTRATION
Office of Traffic & Safety
TRAFFIC ENGINEERING DESIGN DIVISION

MD. 165 (FEDERAL HILL ROAD) – MD. 165/MD. 23 (BALDWIN MILL RD.) & MD. 23 (NORRISVILLE ROAD)/JARRETTSVILLE ROAD

SIGNAL # 12016505.52 DATE 11-24-1987

DRAWN BY: GENE SIMMERS	F.A.P. NO.	PLAN SHEET NO.:	SHEET NO.
DES. BY: GENE SIMMERS	S.H.A. NO.	TS-987 (B)	1 OF 1
CHECK BY: STEVE RENZI	COUNTY HARFORD		
SCALE: 1" = 20'			

Nov. 03, 1997 08:26:09