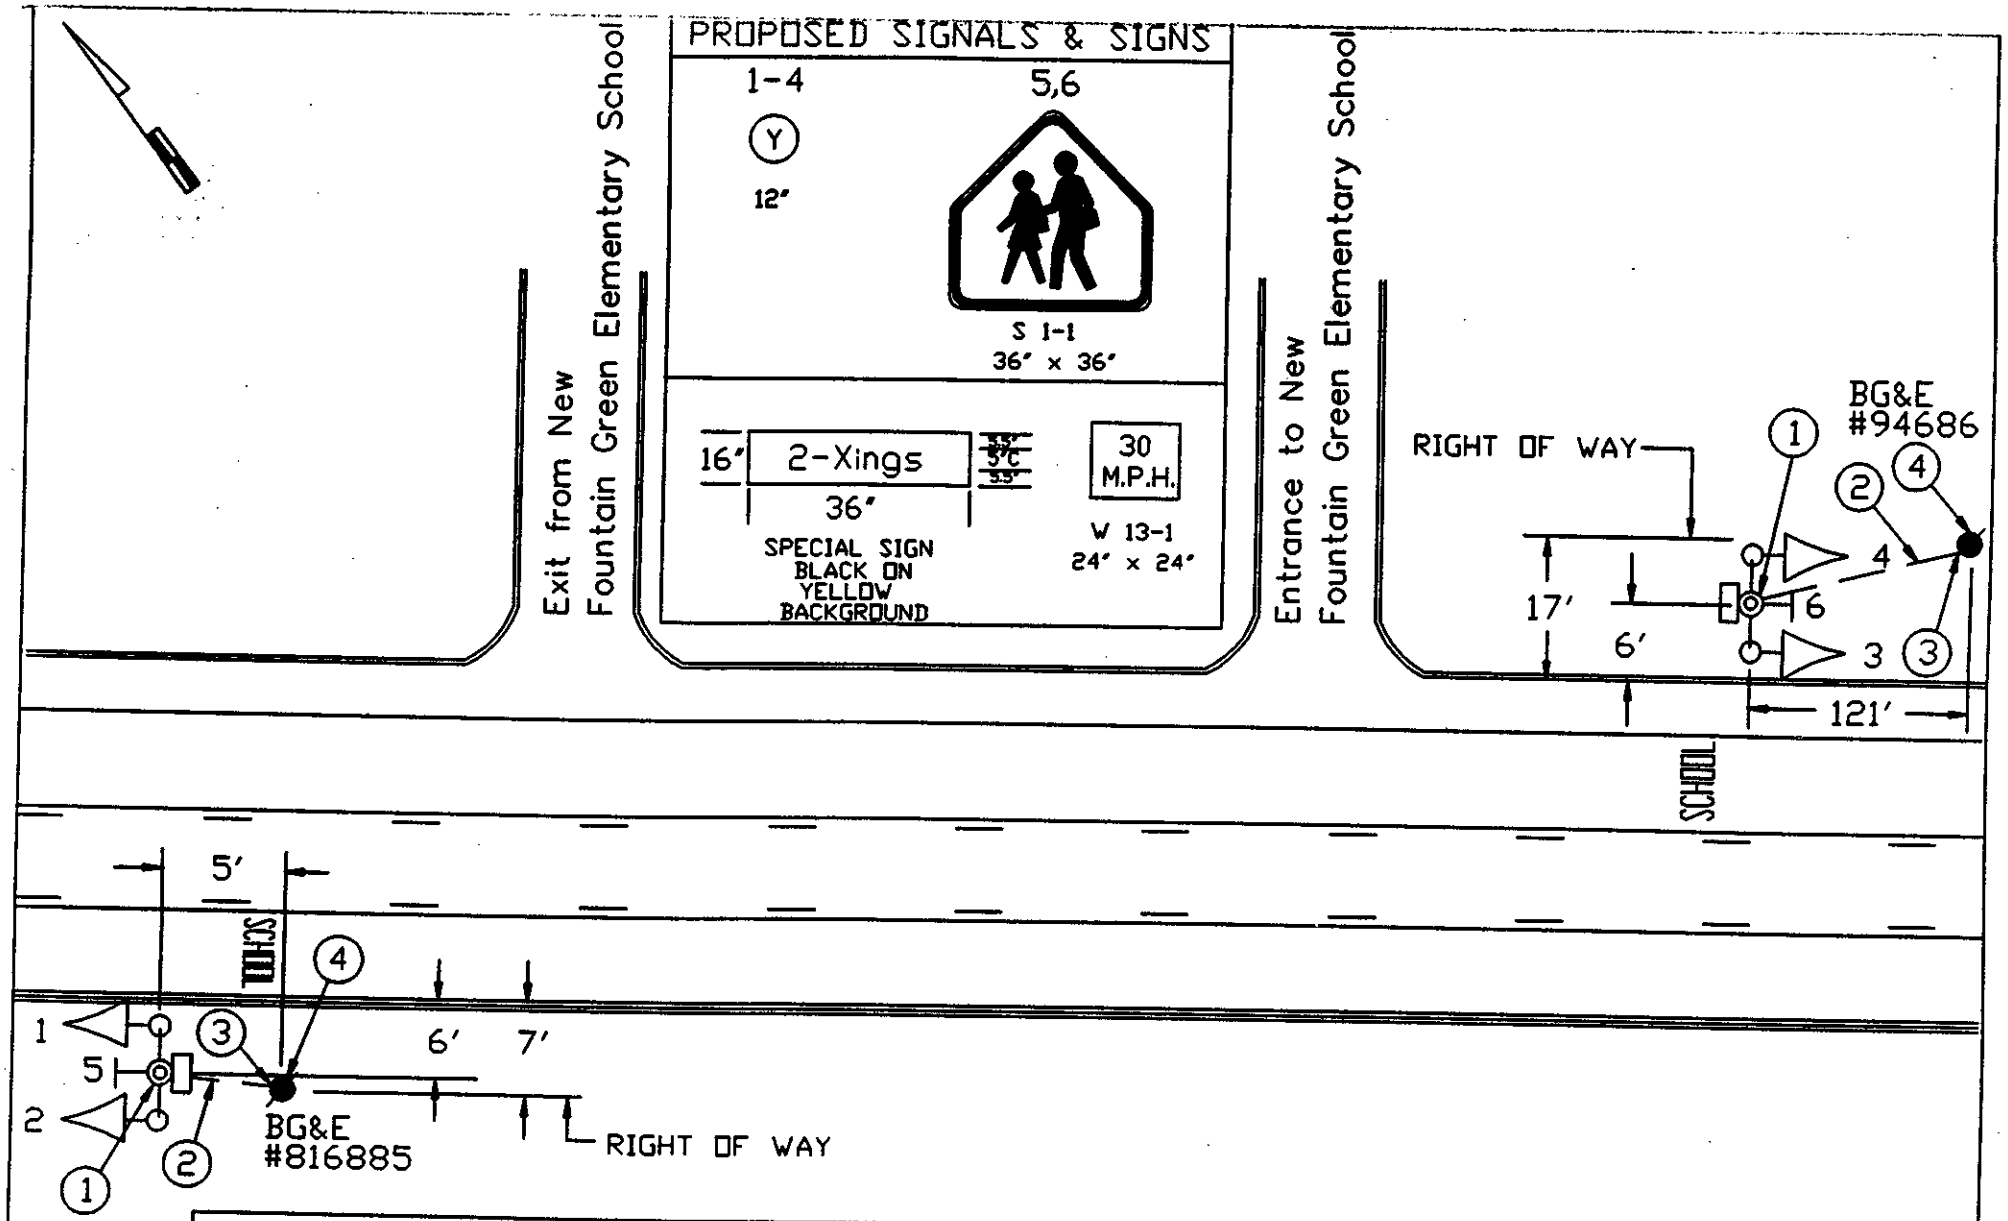

APPROVALS

CHIEF, SIGNAL DESIGN SECTION	CHIEF, TRAFFIC ENGINEERING DESIGN DIVISION 11/24/93
ASST. DISTRICT ENGINEER, TRAFFIC	DIRECTOR, OFFICE OF TRAFFIC & SAFETY 12/1/93

MARYLAND DEPARTMENT OF TRANSPORTATION
OFFICE OF TRAFFIC & SAFETY
TRAFFIC ENGINEERING DESIGN DIVISION

SIGNAL # 12054305.30

Md. 543 & New Fountain Green Elementary School - Harford County

TS-3371; Typical Sheet #1; Not to Scale

DATE	DRAWN BY	CHECKED BY	CONTRACT NO.
11/93	W.M.	ERS	