WIRING DIAGRAM

A-D = 5 Conductor Cable (No. 14 A.W.G.)
E-F = 3 Conductor Cable (No. 14 A.W.G.)
G-H = 1 Conductor Cable (No. 8 A.W.G.) - three times - for service
PF = Proposed Feed

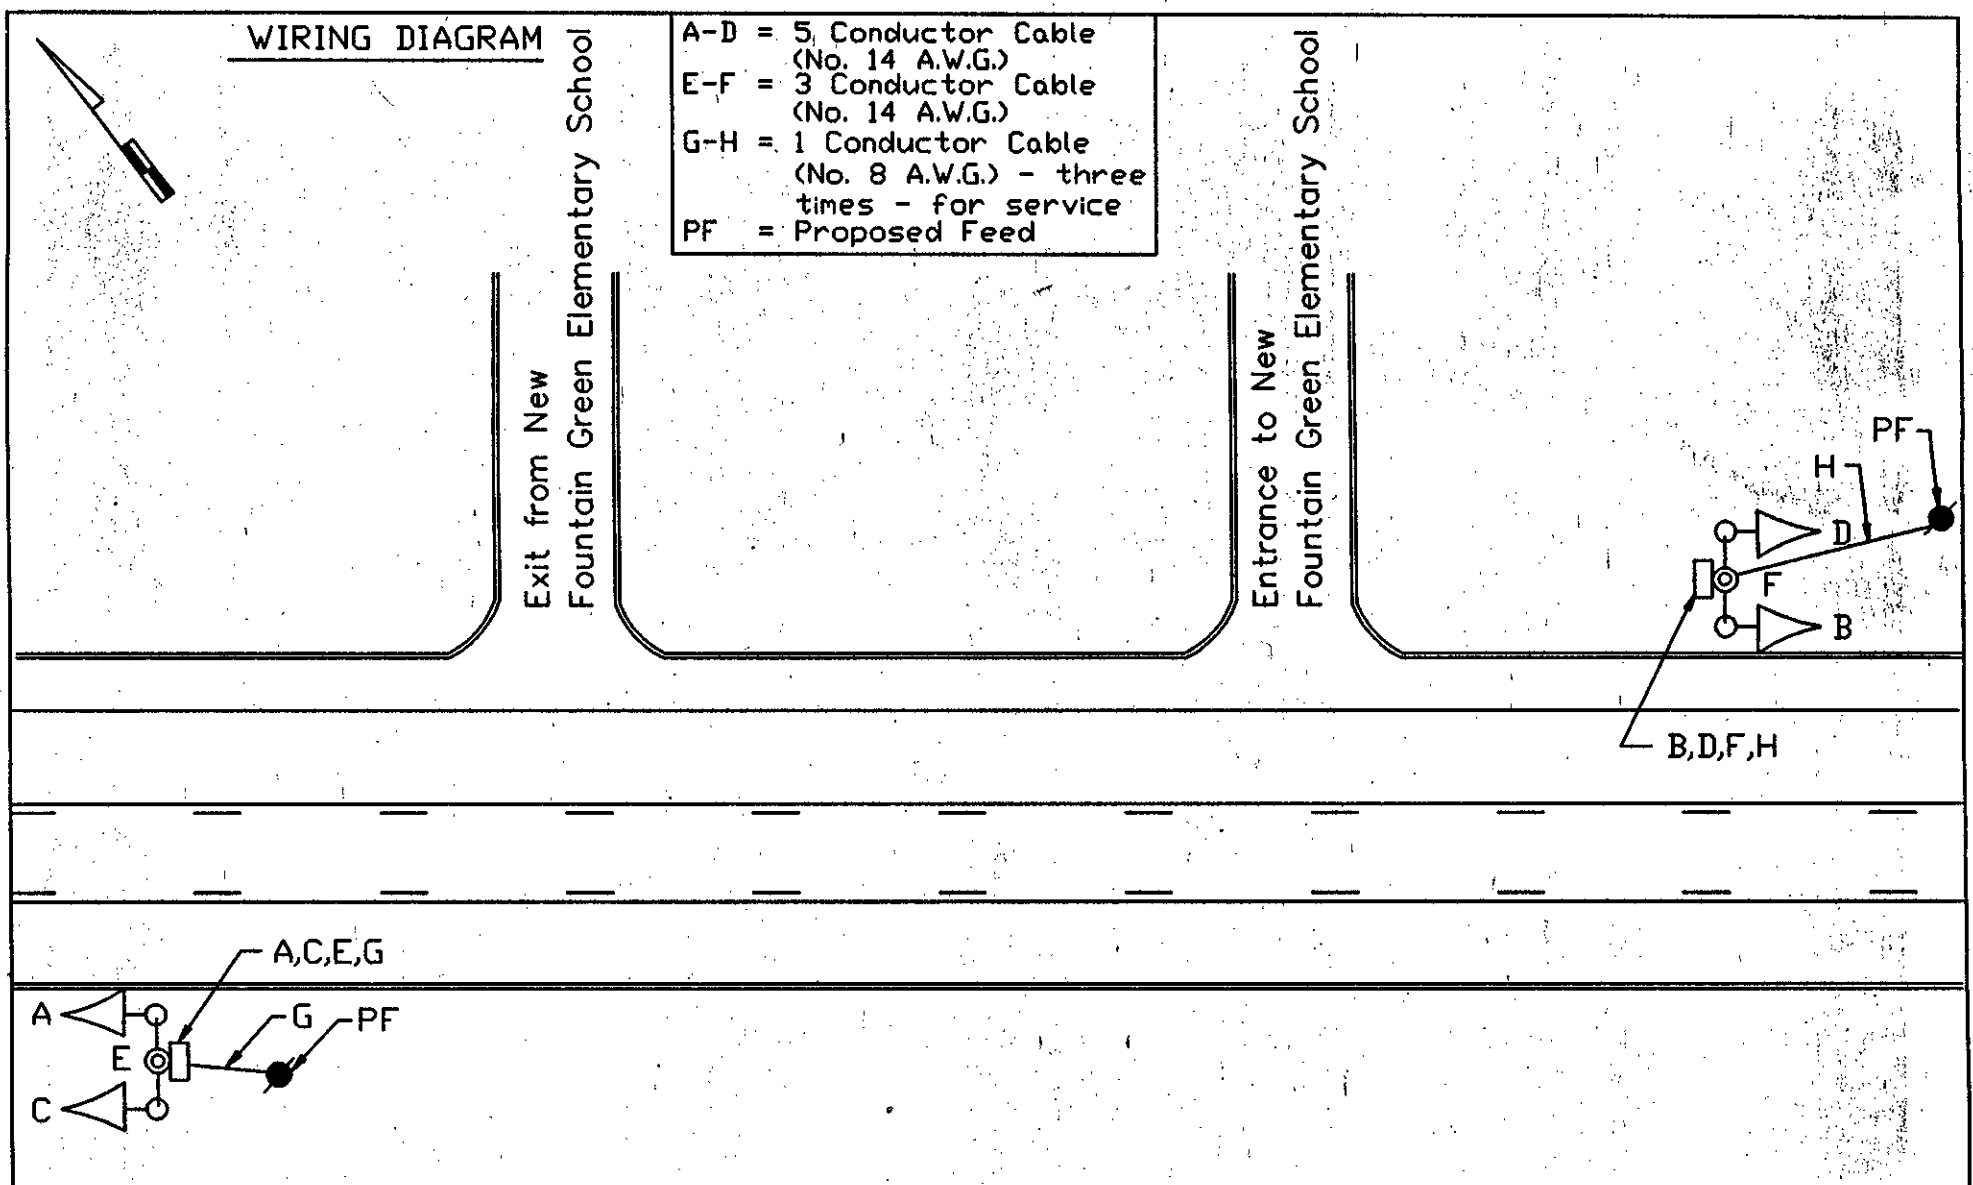

MARYLAND DEPARTMENT OF TRANSPORTATION
OFFICE OF TRAFFIC & SAFETY
TRAFFIC ENGINEERING DESIGN DIVISION

Wiring Diagram:
Md. 543 & New Fountain Green Elementary School - Harford County; TS-3371; Not to Scale

DATE	DRAWN BY	CONTRACT NO.
09/93	W.M	