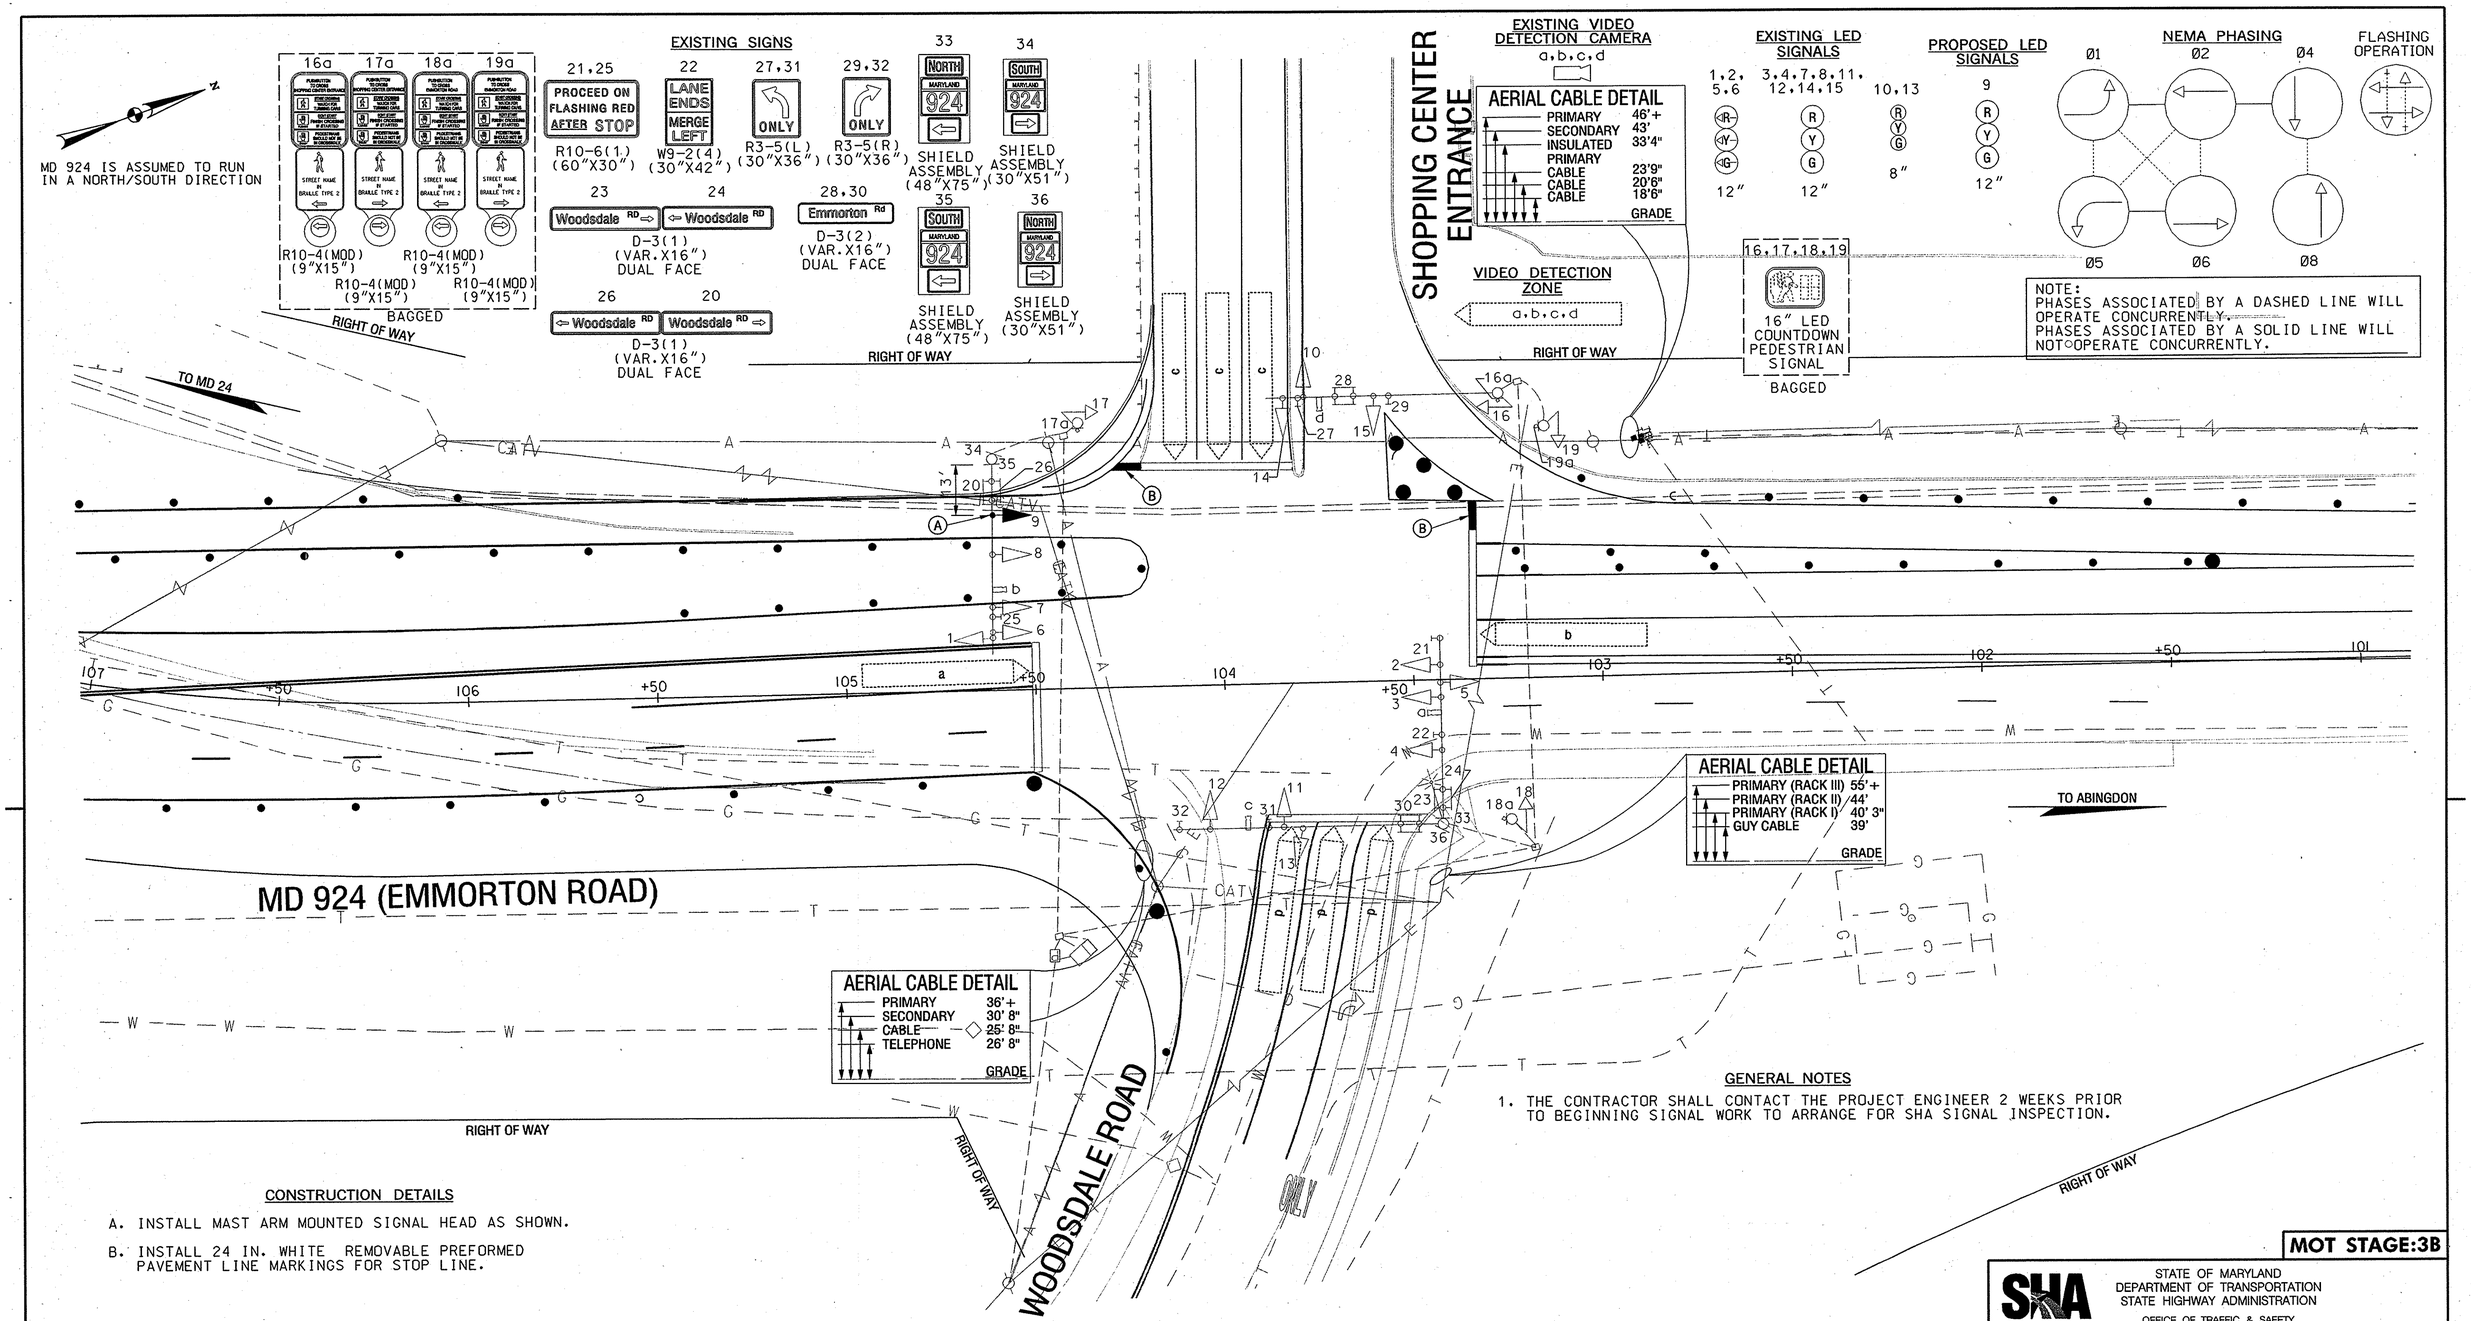

GENERAL NOTES

1. THE CONTRACTOR SHALL CONTACT THE PROJECT ENGINEER 2 WEEKS PRIOR TO BEGINNING SIGNAL WORK TO ARRANGE FOR SHA SIGNAL INSPECTION.

CONSTRUCTION DETAILS

A. INSTALL MAST ARM MOUNTED SIGNAL HEAD AS SHOWN.

B. INSTALL 24 IN. WHITE REMOVABLE PREFORMED PAVEMENT LINE MARKINGS FOR STOP LINE.

MOT STAGE:3B

GEOMETRIC LEGEND

- EXISTING
- PROPOSED

UTILITY LEGEND

- SD — STORM DRAIN
- G — GAS MAIN
- W — WATER MAIN
- SAN — SEWER MAIN
- E — ELECTRIC CABLES
- A — AERIAL CABLES
- T — TELEPHONE CABLES
- FO — FIBER-OPTIC

MOT LEGEND

- WORK ZONE
- TEMPORARY SIGN AND POST
- CRASH CUSHION SAND FILLED PLASTIC BARRELS
- TYPE III BARRICADE
- DRUMS
- PRECAST TEMPORARY CONCRETE TRAFFIC BARRIER

SABRA, WANG & ASSOCIATES, INC.
1604 JOH AVENUE
SUITE 160
BALTIMORE, MD 21227
(410) 737-6564
WWW.SABRA-WANG.COM

APPROVALS

ORIGINAL ON FILE

- TEAM LEADER, TRAFFIC ENGINEERING DIVISION
- ASST. CHIEF TRAFFIC ENGINEERING DIVISION
- CHIEF TRAFFIC ENGINEERING DIVISION
- DIRECTOR, OFFICE OF TRAFFIC & SAFETY

REVISIONS

B	PHASE 3B MOT SIGNAL DUE TO GEOMETRICS IMPROVEMENTS MDTA# K01-271-000-962	06/12/06
SWA		
C	REPLACE WOODSDALE ROAD DETECTION/ADD EP LT FOR WOODSDALE RD	04/12/06
TZ		
B	INSTALL LEFT TURN EP FOR SB MD 924	

1194

MEL | DJD | DAR | | ETP | TH

PLOTTED: Thursday, July 06, 2006 AT 04:50 PM
FILE: R:\2003\31 MdTA 2003-01 pref_eng KCI\Task 01 MD24_I-95\Dwg\Signals\pSG-P008_MD24.dgn

STATE OF MARYLAND
DEPARTMENT OF TRANSPORTATION
STATE HIGHWAY ADMINISTRATION
OFFICE OF TRAFFIC & SAFETY
TRAFFIC ENGINEERING DESIGN DIVISION

MD 924 AT WOODSDALE ROAD
IMPROVEMENTS TO I95 AND MD 24 INTERCHANGE
ABINGDON, MARYLAND

TEMPORARY TRAFFIC SIGNAL PLAN

SCALE 1" = 20' DATE 102086 CONTRACT NO. 11-520-501/502-470

DESIGNED BY E.SIMMERS
DRAWN BY E.SIMMERS
CHECKED BY S.RENZI
FAP NO.

COUNTY HARFORD
LOGMILE 12092400.19
TIMS NO. H 672
TOD NO.

TS NO. 2241D | DRAWING PSG OF P008 | SHEET NO. 679 OF 889

BY:PUBLIC1