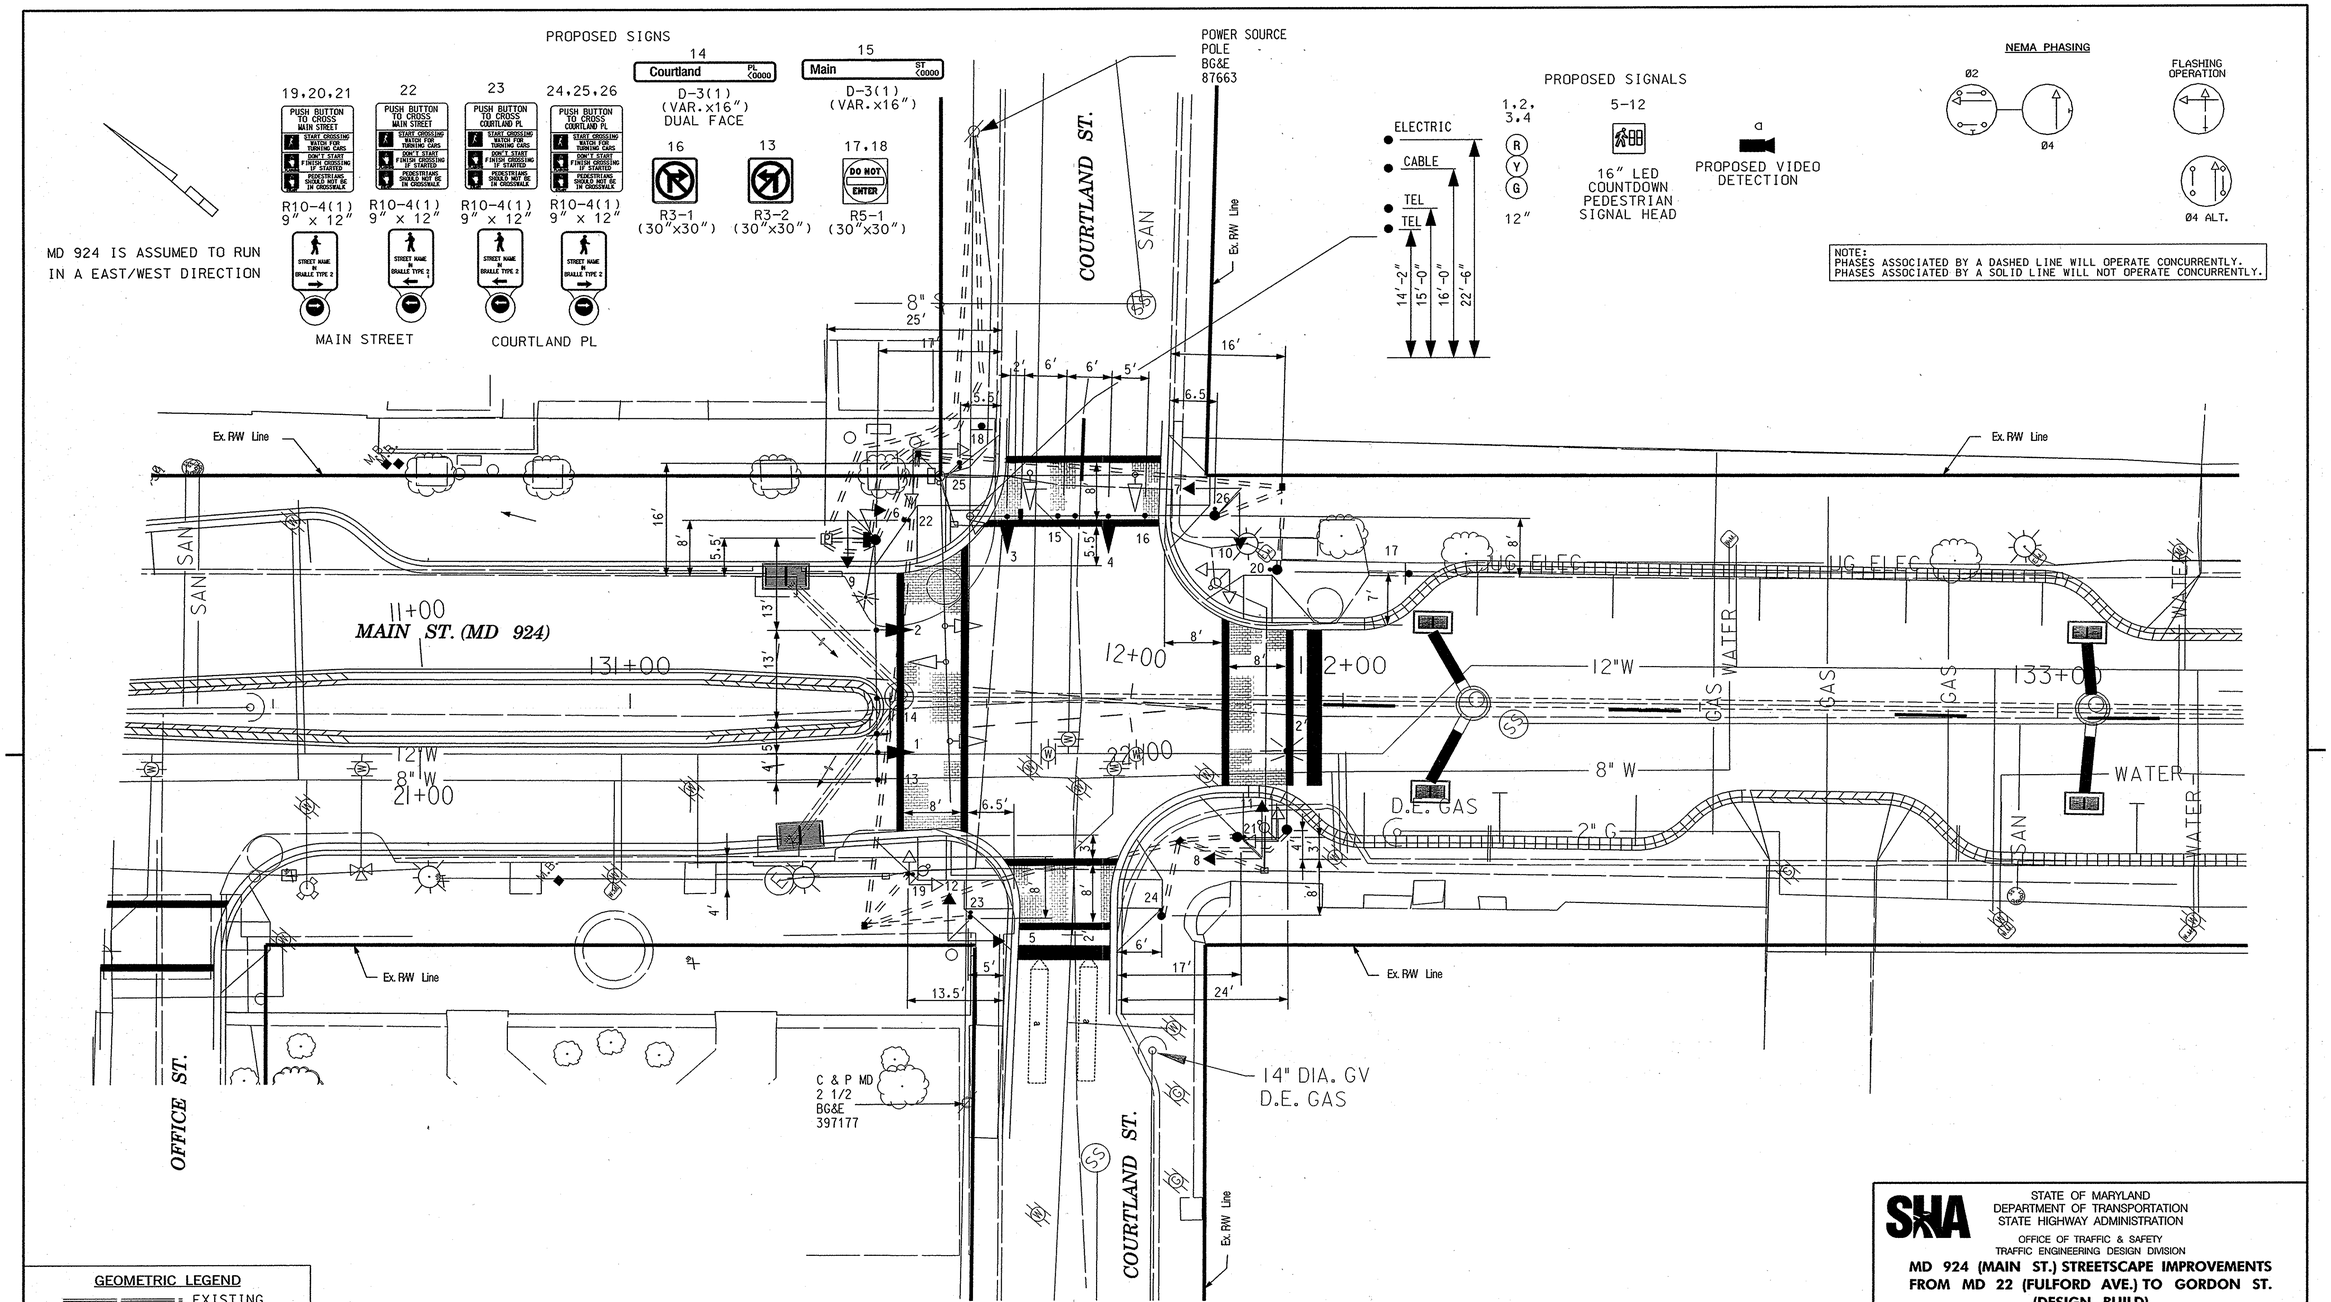

GEOMETRIC LEGEND

EXISTING
PROPOSED

UTILITY LEGEND

SD	STORM DRAIN
G	GAS MAIN
W	WATER MAIN
S	SEWER MAIN
E	ELECTRIC CABLES
A	AERIAL CABLES
T	TELEPHONE CABLES
F	FIBER-OPTIC

BY: MUNZ

JMT
JOHNSON, MIRMIRAN & THOMPSON
Engineering A Brighter Future®
72 Loveton Circle Baltimore, Maryland 21152-0949

APPROVALS
TEAM LEADER
ASST. DIV. CHIEF
DIVISION CHIEF
OFFICE DIRECTOR
ORIGINAL ON FILE

REVISIONS
(N) 9-1-2007 HA1865184 RECONSTRUCT SIGNAL DUE TO GEOM CHANGES
CGM
(M) 12-1997 REPLACE INTERCONNECT CABLE
DMP MMN DD BK
(L) 4-1-1982 LEAVE EXISTING STL POLE REMOVE CABINET
HAK

PLOTTED: 10/3/2007 3:38:51 PM
FILE: G:\SMD\305583_MD924_PL\CADD\pSG-P003_MD924_10scale.dgn

SHA
STATE OF MARYLAND
DEPARTMENT OF TRANSPORTATION
STATE HIGHWAY ADMINISTRATION
OFFICE OF TRAFFIC & SAFETY
TRAFFIC ENGINEERING DESIGN DIVISION

MD 924 (MAIN ST.) STREETSCAPE IMPROVEMENTS FROM MD 22 (FULFORD AVE.) TO GORDON ST. (DESIGN BUILD)

MD 924 (MAIN ST) @ COURTLAND ST.

SCALE 1"= 10' DATE 10-11-78 CONTRACT NO. H-757-501-485

DESIGNED BY	H. KILAN	COUNTY	HARFORD
DRAWN BY	H. KILAN	LOGMILE	121492405.59
CHECKED BY	H. KILAN	T.I.M.S. NO.	G-985
F.A.P. NO.	M-OOS (17)	TOD NO.	TS-1475N

DRAWING NO. TS-07 OF 14 SHEET NO. 08 OF 15