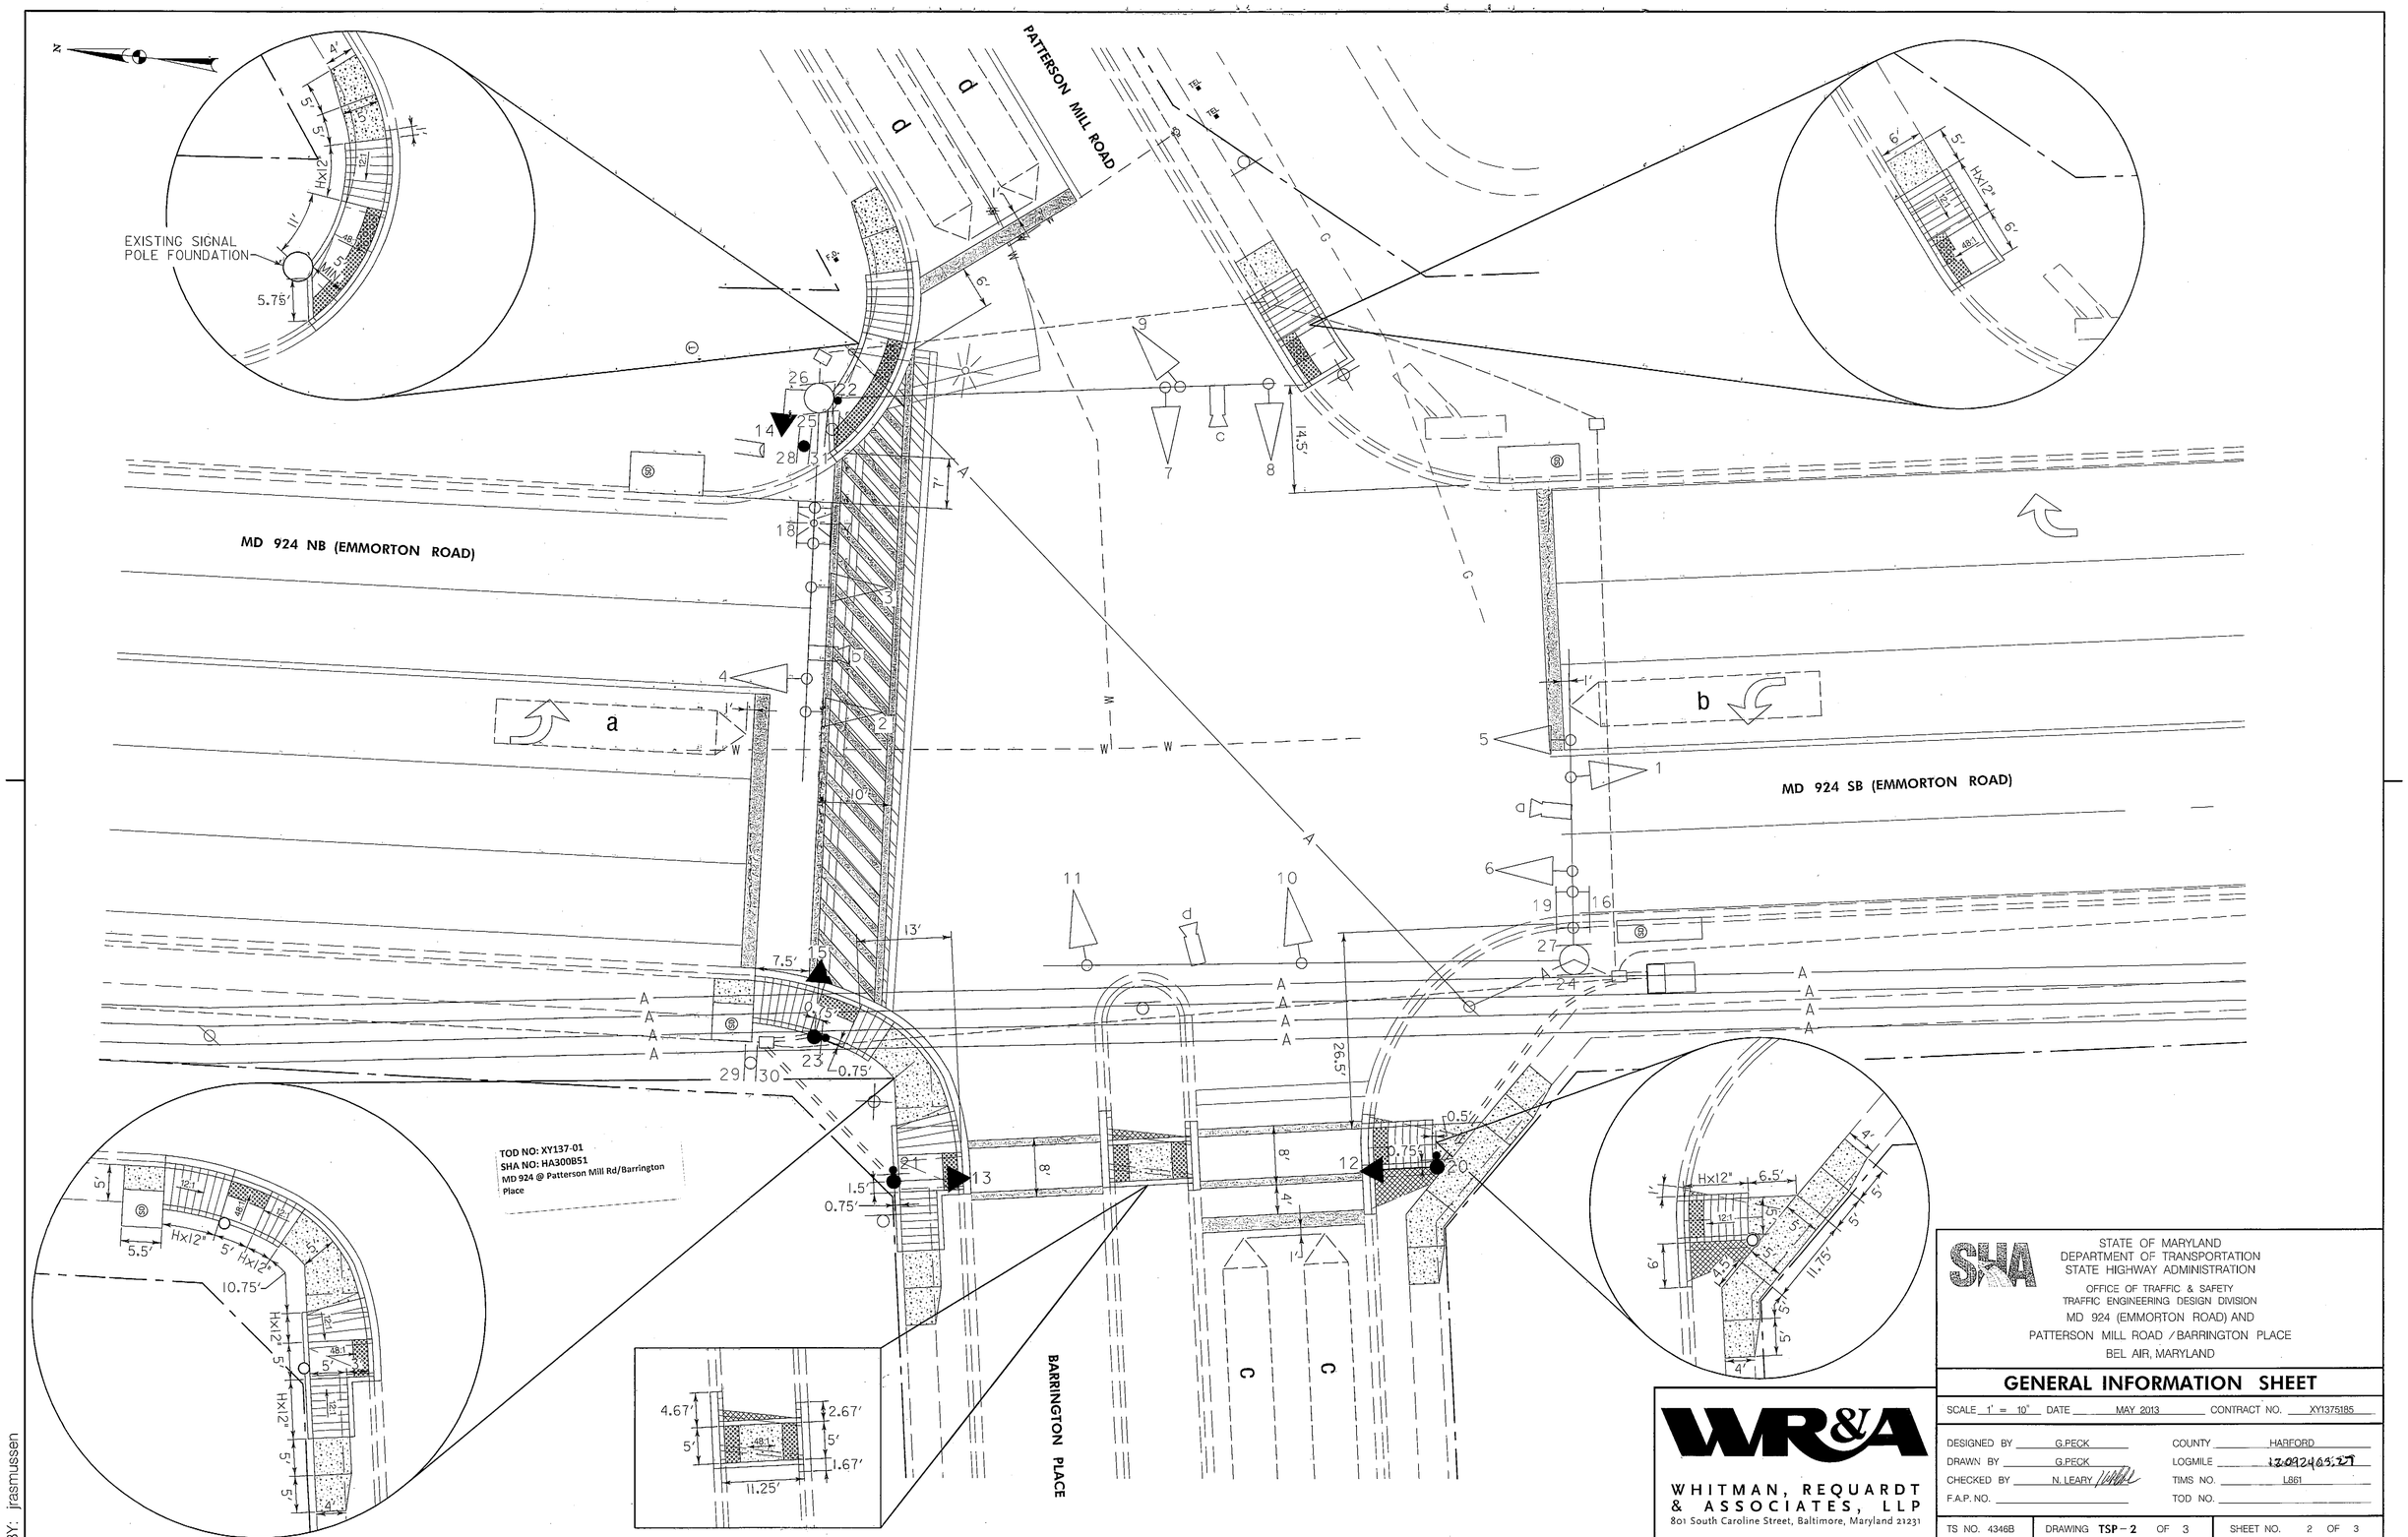

STATE OF MARYLAND
DEPARTMENT OF TRANSPORTATION
STATE HIGHWAY ADMINISTRATION
OFFICE OF TRAFFIC & SAFETY
TRAFFIC ENGINEERING DESIGN DIVISION
MD 924 (EMMORTON ROAD) AND
PATTERSON MILL ROAD / BARRINGTON PLACE
BEL AIR, MARYLAND

GENERAL INFORMATION SHEET

SCALE 1" = 10" DATE MAY 2013 CONTRACT NO. XY1375185

DESIGNED BY	G.PECK	COUNTY	HARFORD
DRAWN BY	G.PECK	LOGMILE	12.092403.27
CHECKED BY	N. LEARY	TIMS NO.	L861
F.A.P. NO.		TOD NO.	

WHITMAN, REQUARDT & ASSOCIATES, LLP
801 South Caroline Street, Baltimore, Maryland 21231

TS NO. 4346B | DRAWING TSP – 2 OF 3 | SHEET NO. 2 OF 3

PLOTTED: May 14, 2013
FILE: N:\31669-271\CADD\pSG-N002_PattersonMill.dgn

BY: jrasmussen