DIMENSION DIAGRAM

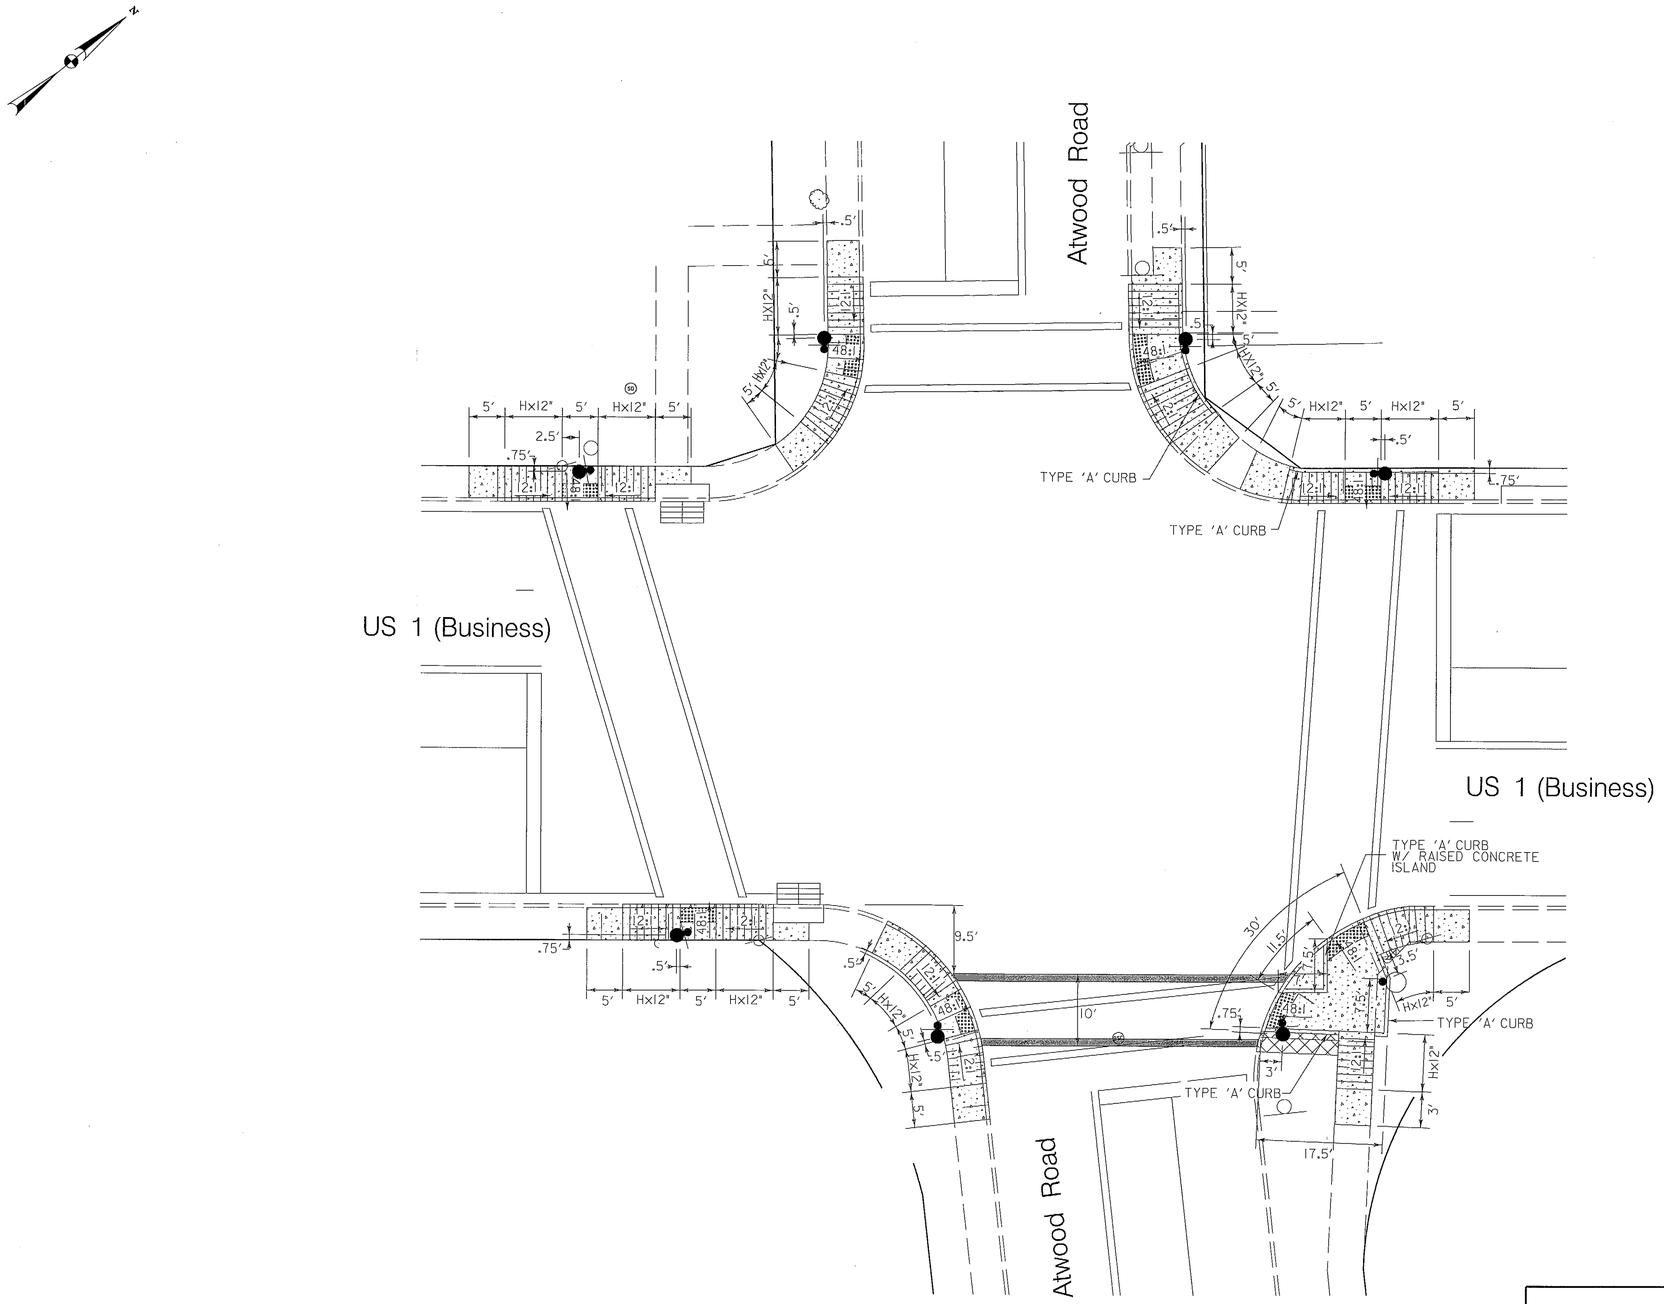

STATE OF MARYLAND
DEPARTMENT OF TRANSPORTATION
STATE HIGHWAY ADMINISTRATION

OFFICE OF TRAFFIC & SAFETY
TRAFFIC ENGINEERING DESIGN DIVISION

US 1 BUSINESS @ ATWOOD ROAD

GENERAL INFORMATION SHEET

SCALE 1" = 10' ADVERTISED DATE 08/02/2010 CONTRACT NO. _____

DESIGNED BY B. DONOWAY
DRAWN BY B. DONOWAY
CHECKED BY N. Leary
F.A.P. NO. _____

COUNTY HARFORD
LOGMILE 12000102.15
TIMS NO. K235
TOD NO. _____

TS NO. 1962 E | DRAWING TSP – 2 OF 3 | SHEET NO. 2 OF 3

WHITMAN, REQUARDT & ASSOCIATES, LLP
801 South Caroline Street, Baltimore, Maryland 21231

PLOTTED: 08-10-2010
FILE: N:\31669-087\CADD\pSG-N002_K235.dgn

BY: bdonoway