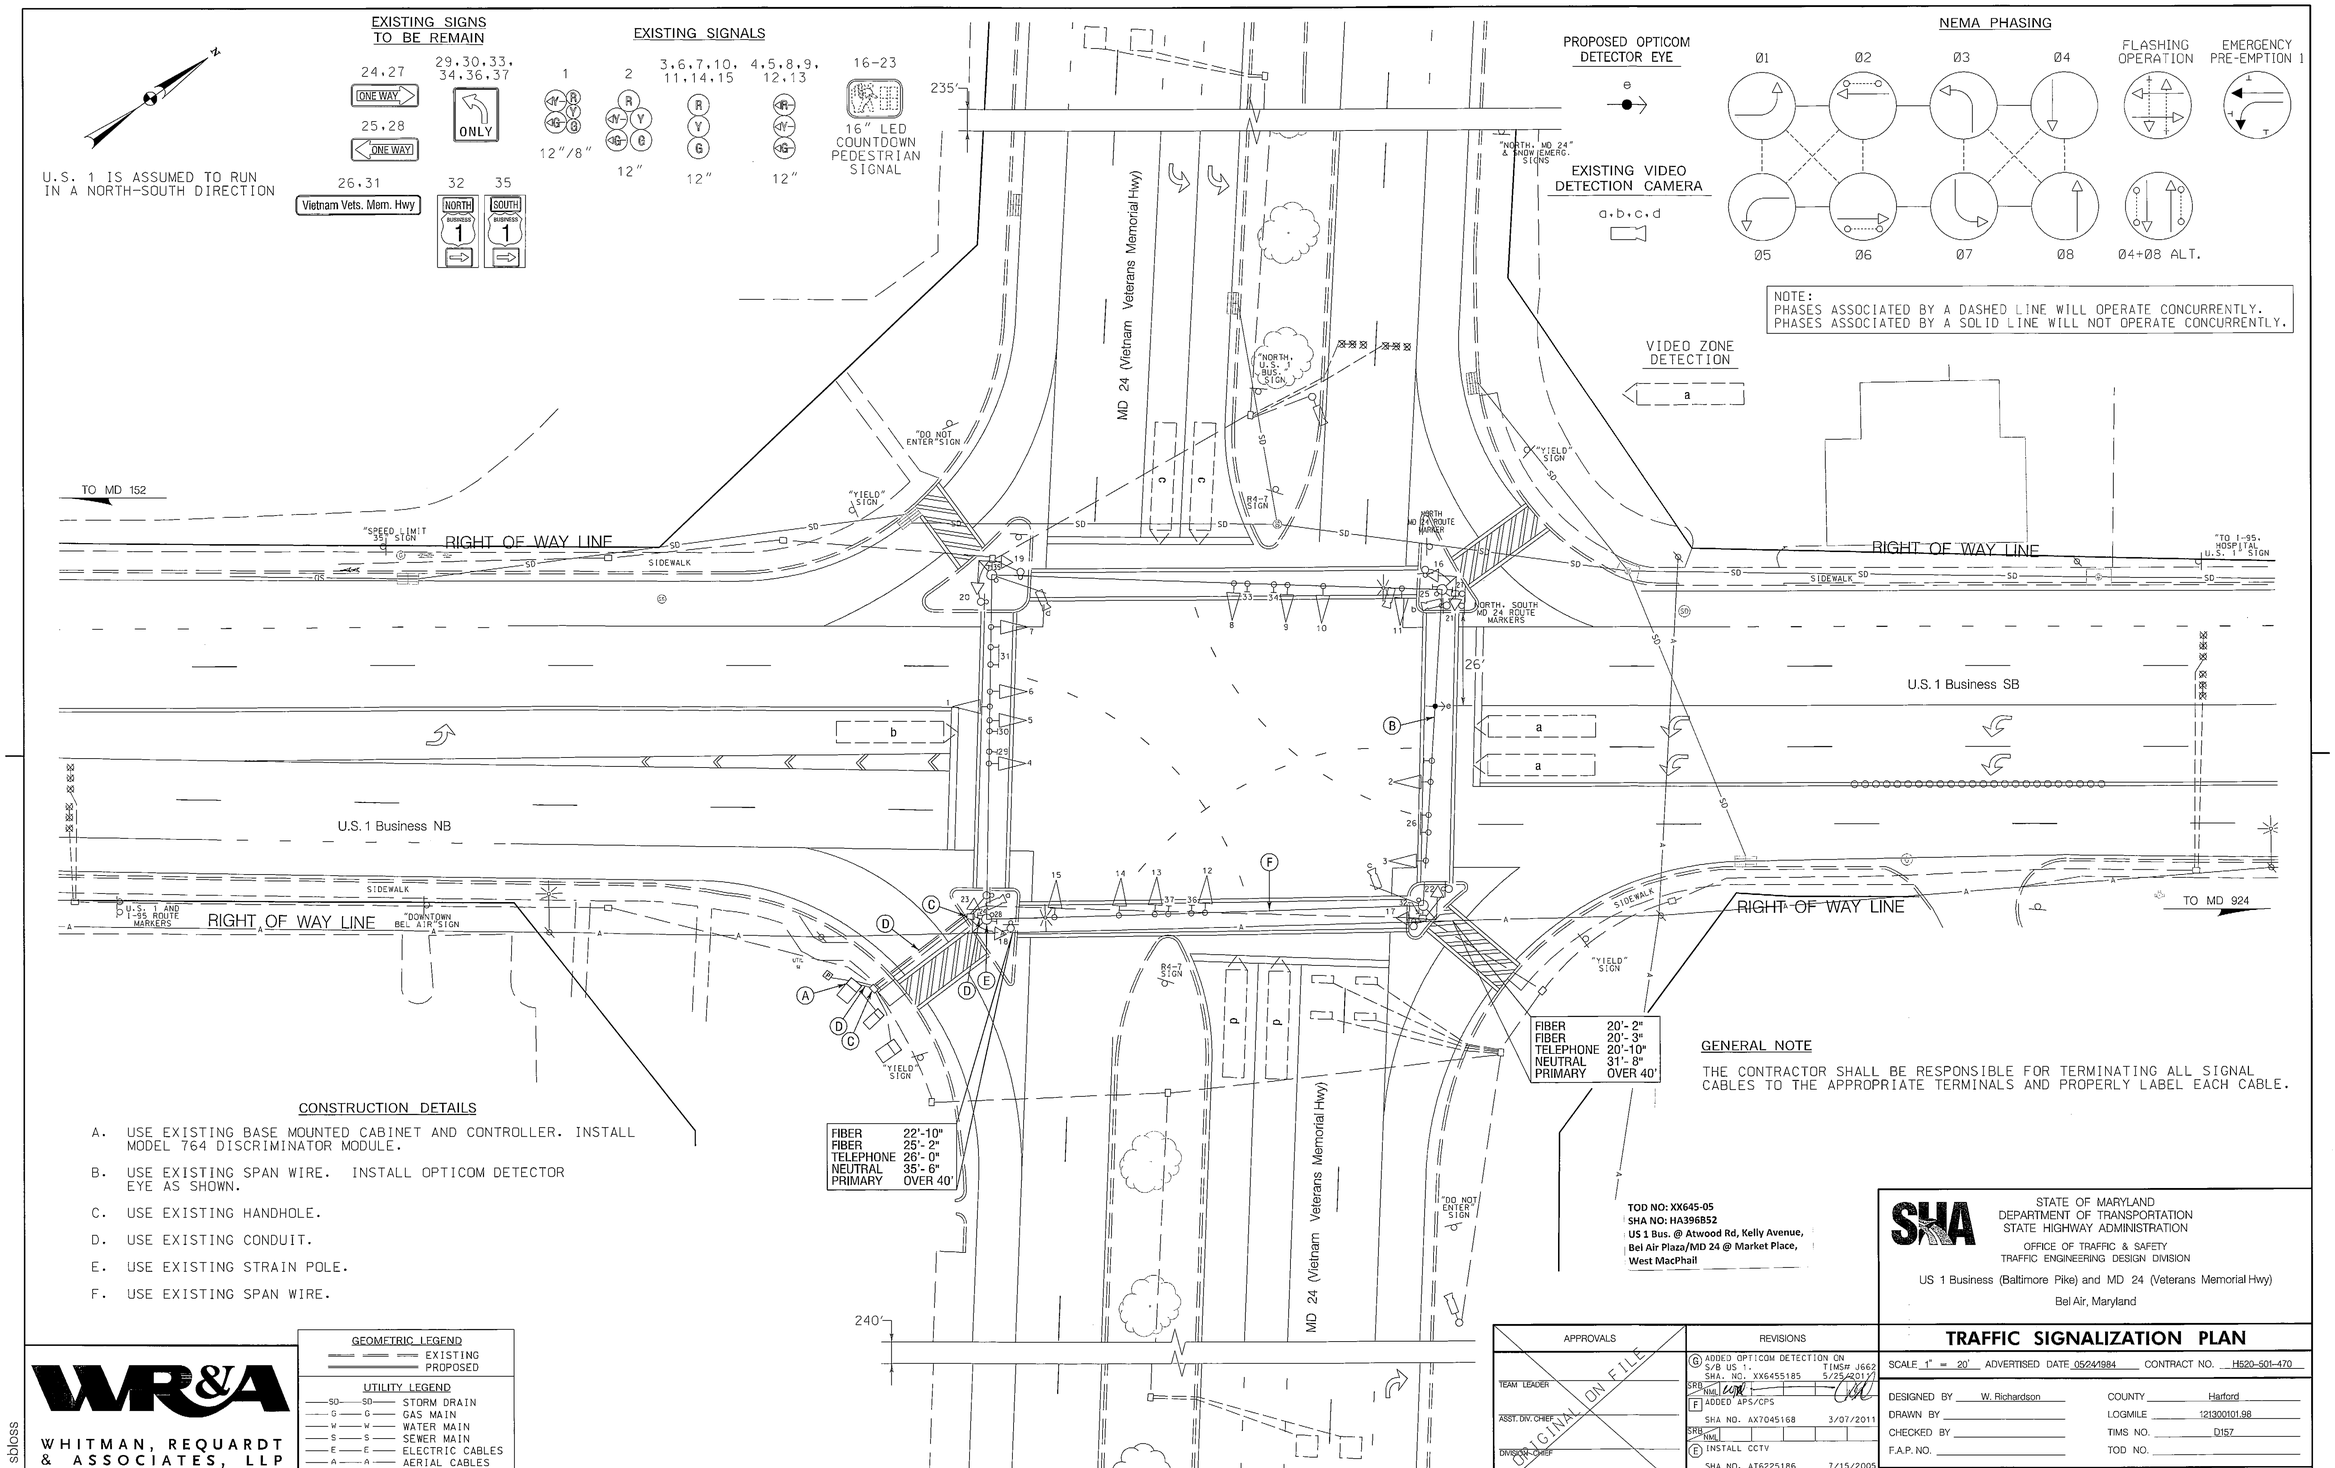


## CONSTRUCTION DETAILS

A. USE EXISTING BASE MOUNTED CABINET AND CONTROLLER. INSTALL MODEL 764 DISCRIMINATOR MODULE.

B. USE EXISTING SPAN WIRE. INSTALL OPTICOM DETECTOR EYE AS SHOWN.

C. USE EXISTING HANDHOLE.

D. USE EXISTING CONDUIT.

E. USE EXISTING STRAIN POLE.

F. USE EXISTING SPAN WIRE.

## GENERAL NOTE

THE CONTRACTOR SHALL BE RESPONSIBLE FOR TERMINATING ALL SIGNAL CABLES TO THE APPROPRIATE TERMINALS AND PROPERLY LABEL EACH CABLE.

**TOD NO: XX645-05**
**SHA NO: HA396B52**
**US 1 Bus. @ Atwood Rd, Kelly Avenue, Bel Air Plaza/MD 24 @ Market Place, West MacPhail**

WR&A
WHITMAN, REQUARDT & ASSOCIATES, LLP
801 South Caroline Street, Baltimore, Maryland 21231

BY: sbloss

### GEOMETRIC LEGEND

EXISTING
PROPOSED

### UTILITY LEGEND

SD — STORM DRAIN
G — GAS MAIN
W — WATER MAIN
S — SEWER MAIN
E — ELECTRIC CABLES
A — AERIAL CABLES
T — TELEPHONE CABLES
F — FIBER-OPTIC

APPROVALS

TEAM LEADER
ASST. DIV. CHIEF
DIVISION CHIEF
OFFICE DIRECTOR

ORIGINAL ON FILE

REVISIONS

G ADDED OPTICOM DETECTION ON S/B US 1. TIMS# J662
SHA. NO. XX6455185 5/25/2017
SRB NML

F ADDED APS/CPS
SHA NO. AX7045168 3/07/2011
SRB NML

E INSTALL CCTV
SHA NO. AT6225186 7/15/2005
SR

PLOTTED: 05-27-2011
FILE: N:\31669-108\CADD\pSG-P004_US1.dgn

STATE OF MARYLAND
DEPARTMENT OF TRANSPORTATION
STATE HIGHWAY ADMINISTRATION
OFFICE OF TRAFFIC & SAFETY
TRAFFIC ENGINEERING DESIGN DIVISION

US 1 Business (Baltimore Pike) and MD 24 (Veterans Memorial Hwy)
Bel Air, Maryland

# TRAFFIC SIGNALIZATION PLAN

SCALE 1" = 20' ADVERTISED DATE 05241984 CONTRACT NO. H520-501-470

DESIGNED BY W. Richardson
DRAWN BY
CHECKED BY
F.A.P. NO.

COUNTY Harford
LOGMILE 121300101.98
TIMS NO. D157
TOD NO.

TS NO. 1947 F | DRAWING TSP-4 OF 7 | SHEET NO. 4 OF 7