DIMENSION DIAGRAM

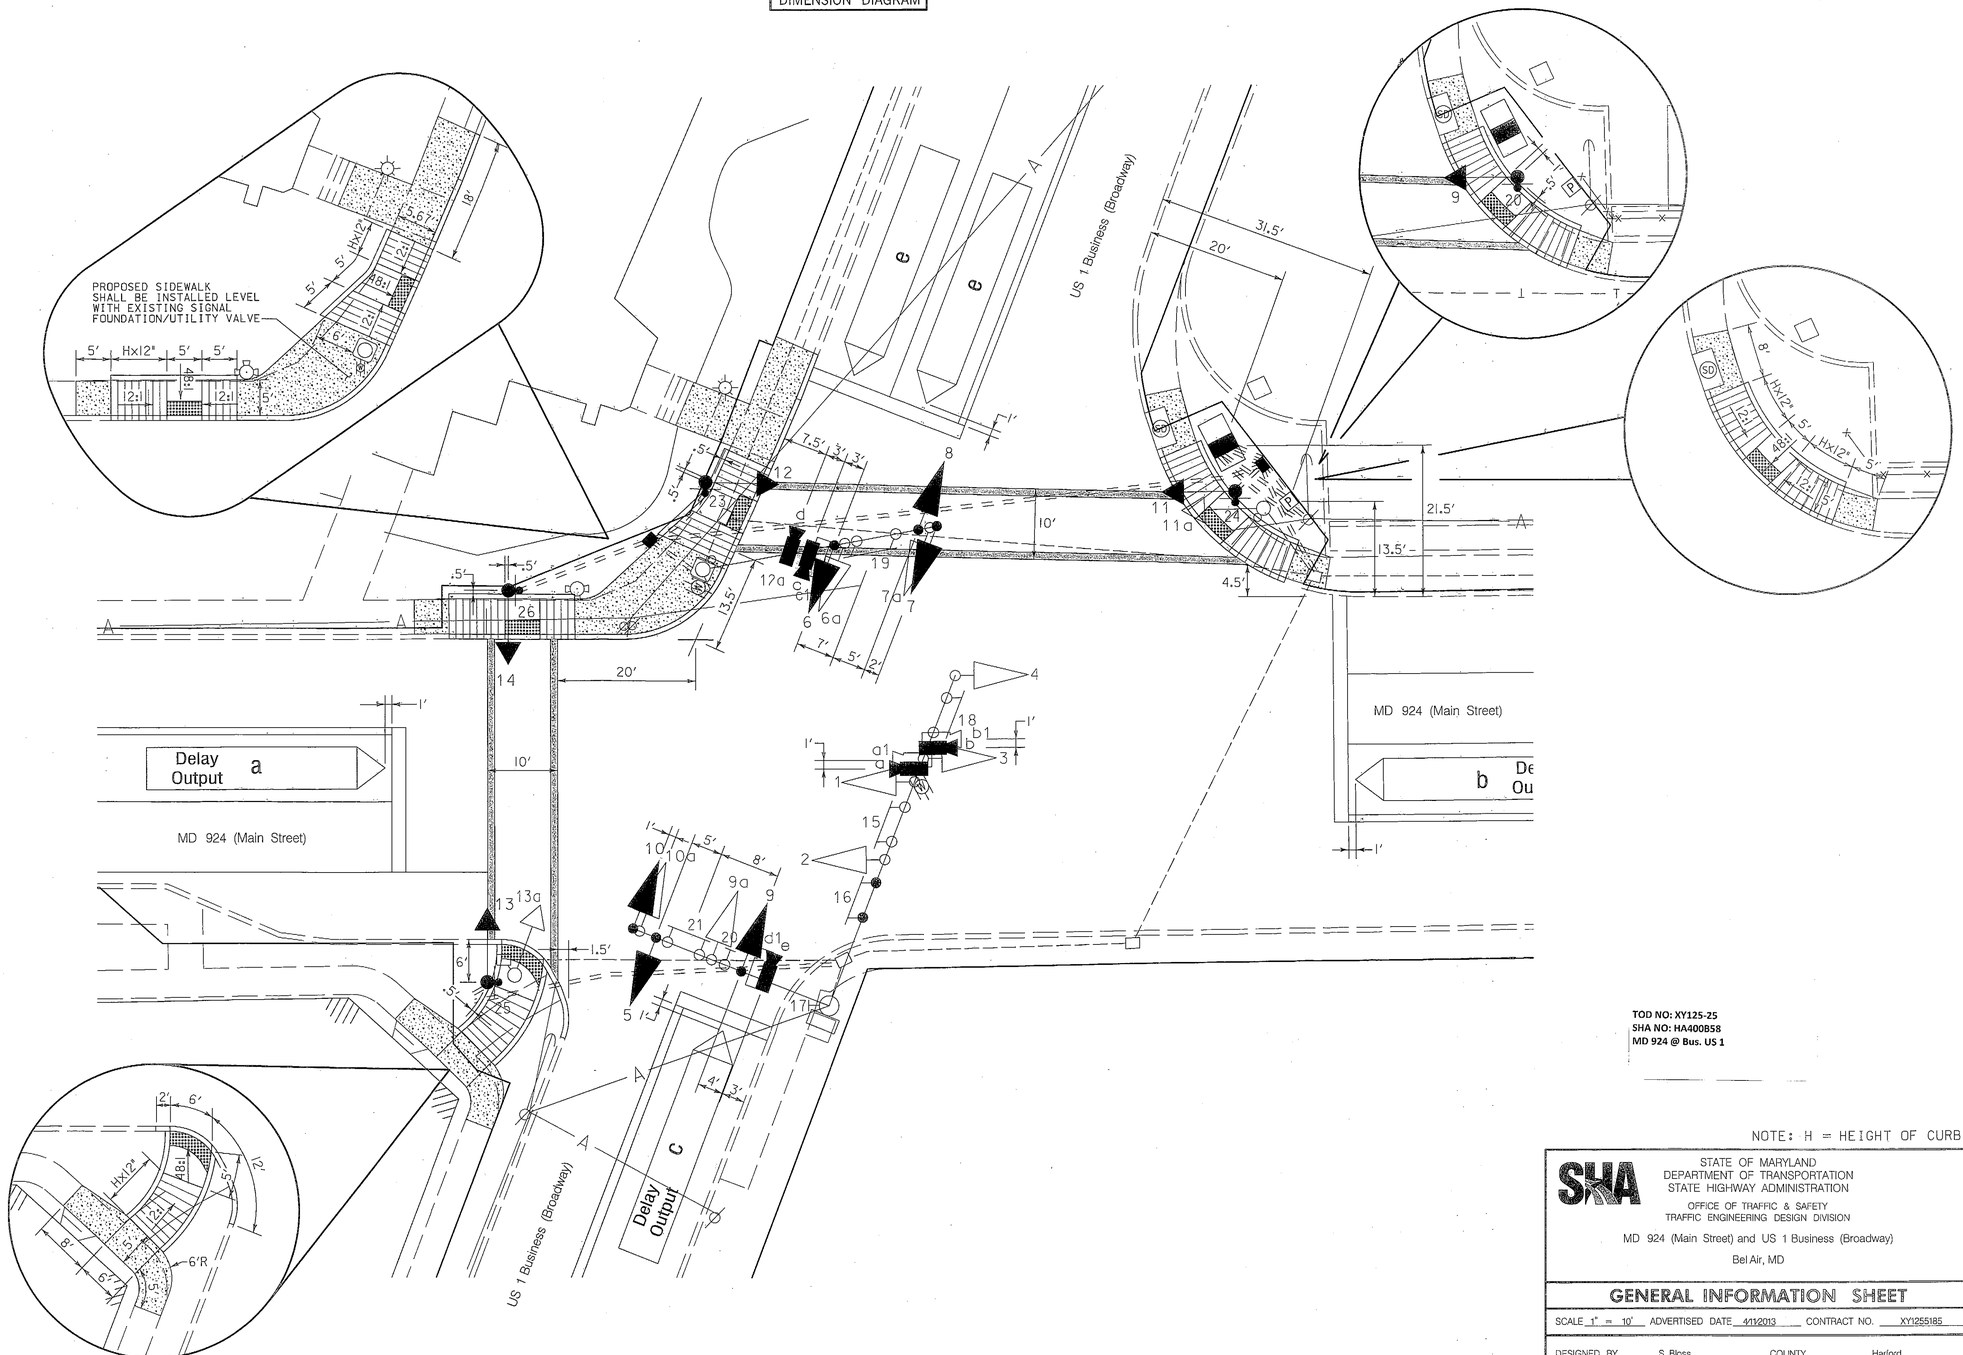

TOD NO: XY125-25
SHA NO: HA400B58
MD 924 @ Bus. US 1

NOTE: H = HEIGHT OF CURB

STATE OF MARYLAND
DEPARTMENT OF TRANSPORTATION
STATE HIGHWAY ADMINISTRATION
OFFICE OF TRAFFIC & SAFETY
TRAFFIC ENGINEERING DESIGN DIVISION

MD 924 (Main Street) and US 1 Business (Broadway)

Bel Air, MD

GENERAL INFORMATION SHEET

SCALE 1" = 10' ADVERTISED DATE 4/12/2013 CONTRACT NO. XY1255185

DESIGNED BY	S. Bloss	COUNTY	Harford
DRAWN BY	S. Bloss	LOGMILE	12092406.02
CHECKED BY	N. Leary	TIMS NO.	L277
F.A.P. NO.		TOD NO.	

TS NO. 1481 C | DRAWING TSP – 2 OF 3 | SHEET NO. 2 OF 3

WHITMAN, REQUARDT & ASSOCIATES, LLP
801 South Caroline Street, Baltimore, Maryland 21231

BY: sbloss

FLOTTED: April 11, 2013
FILE: N:\3556-125\CADD\pSG-N002_I080.dgn