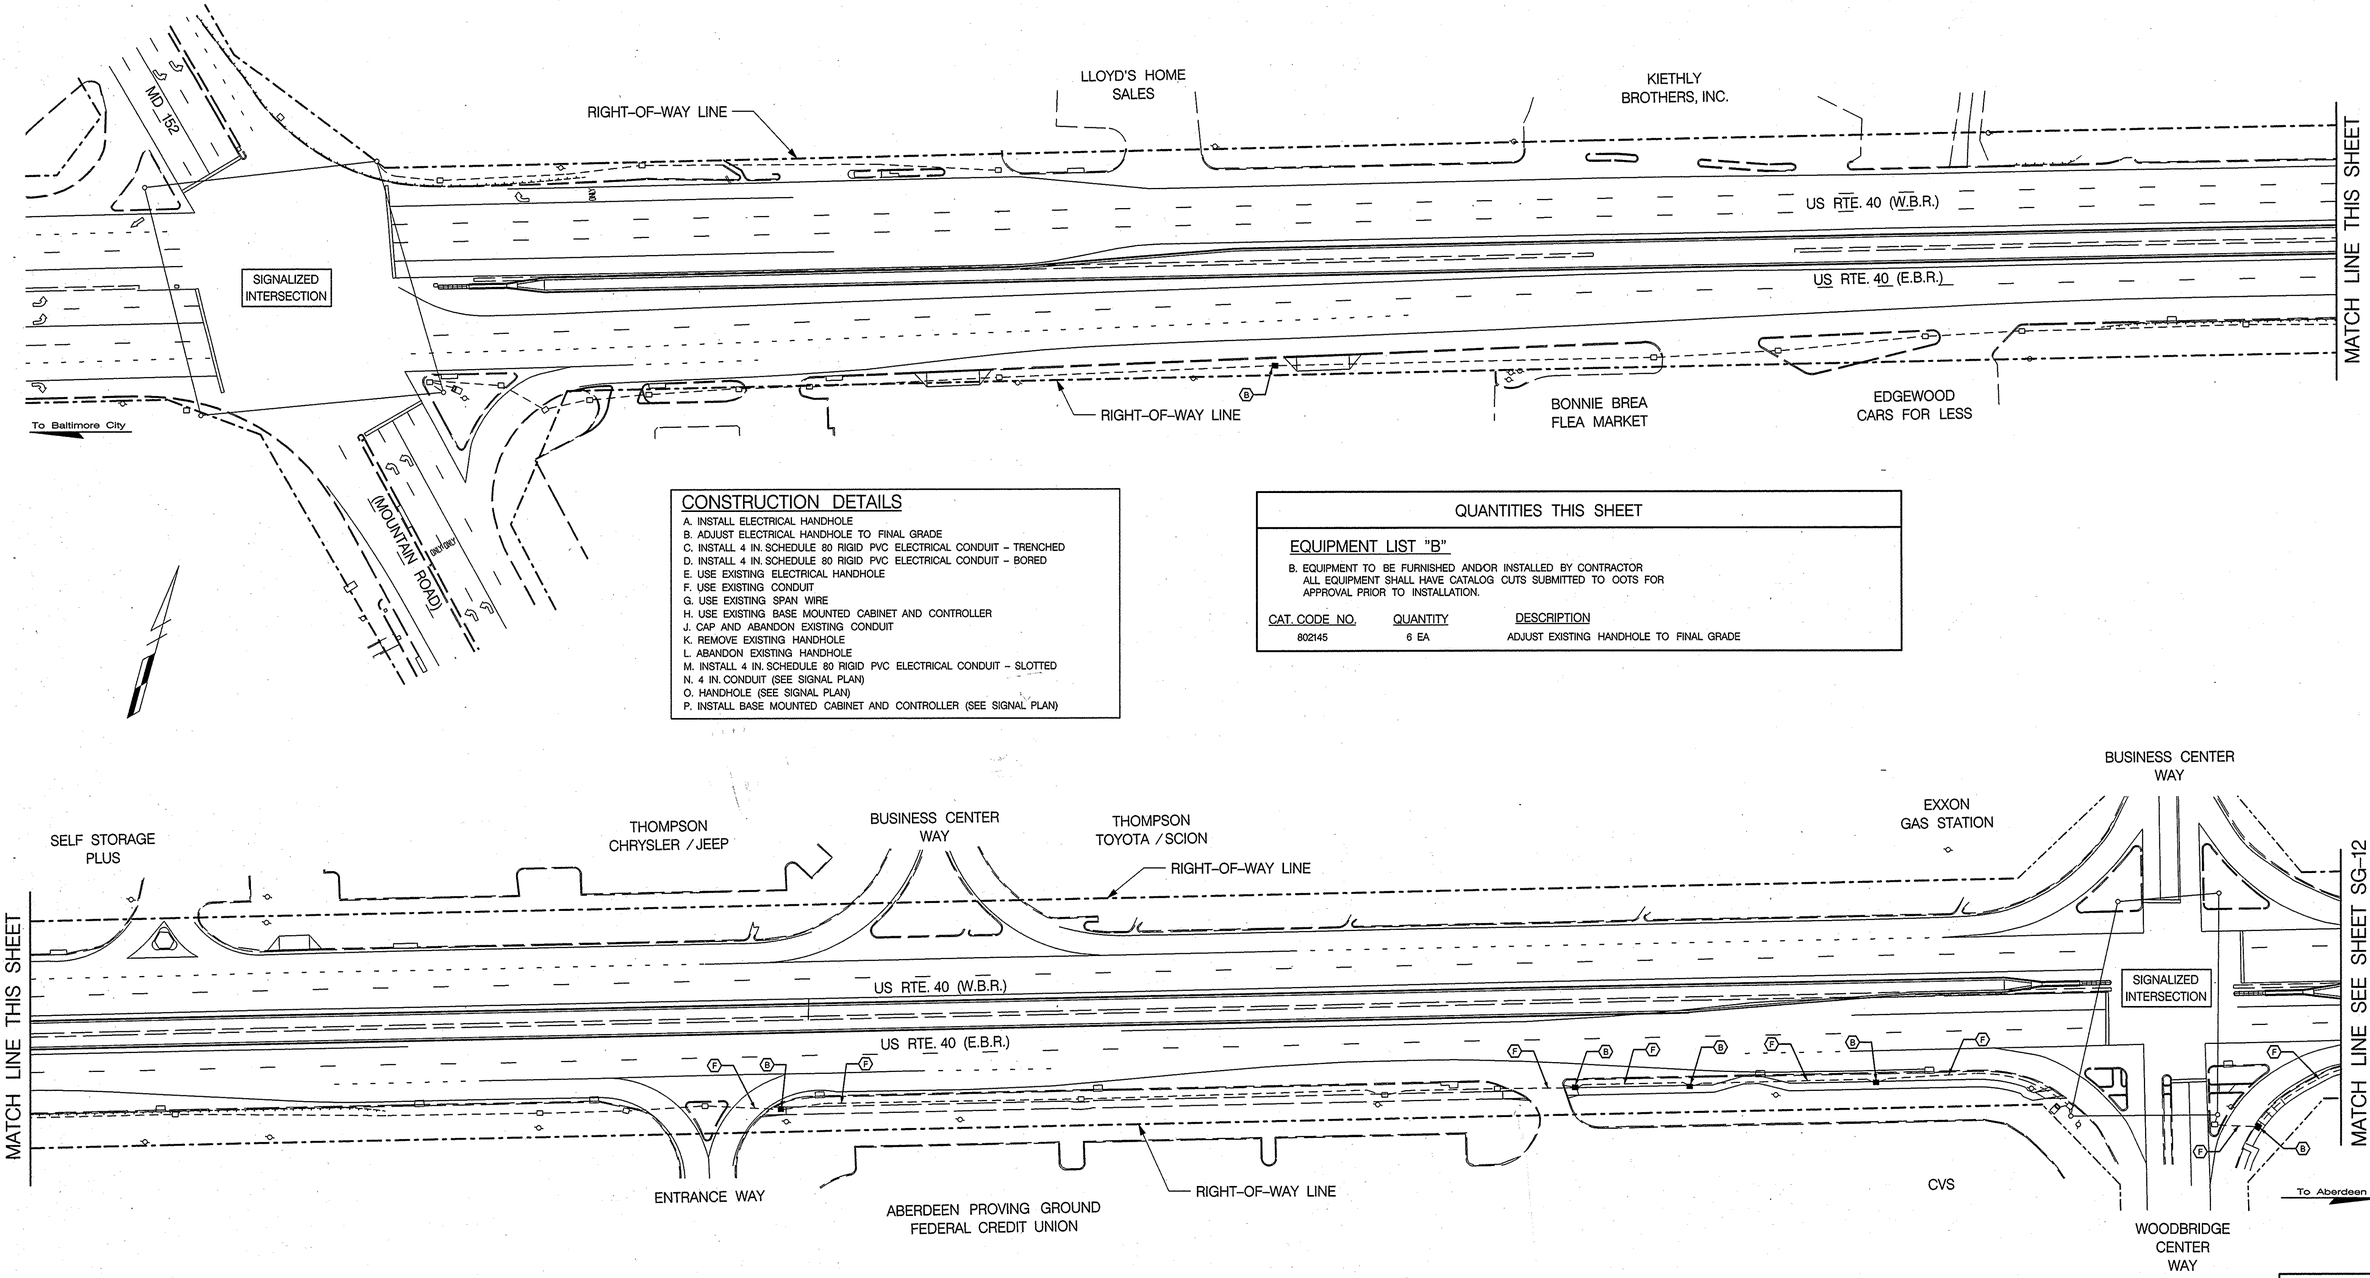

CONSTRUCTION DETAILS

A. INSTALL ELECTRICAL HANDHOLE
B. ADJUST ELECTRICAL HANDHOLE TO FINAL GRADE
C. INSTALL 4 IN. SCHEDULE 80 RIGID PVC ELECTRICAL CONDUIT – TRENCHED
D. INSTALL 4 IN. SCHEDULE 80 RIGID PVC ELECTRICAL CONDUIT – BORED
E. USE EXISTING ELECTRICAL HANDHOLE
F. USE EXISTING CONDUIT
G. USE EXISTING SPAN WIRE
H. USE EXISTING BASE MOUNTED CABINET AND CONTROLLER
J. CAP AND ABANDON EXISTING CONDUIT
K. REMOVE EXISTING HANDHOLE
L. ABANDON EXISTING HANDHOLE
M. INSTALL 4 IN. SCHEDULE 80 RIGID PVC ELECTRICAL CONDUIT – SLOTTED
N. 4 IN. CONDUIT (SEE SIGNAL PLAN)
O. HANDHOLE (SEE SIGNAL PLAN)
P. INSTALL BASE MOUNTED CABINET AND CONTROLLER (SEE SIGNAL PLAN)

QUANTITIES THIS SHEET

EQUIPMENT LIST "B"

B. EQUIPMENT TO BE FURNISHED AND/OR INSTALLED BY CONTRACTOR
ALL EQUIPMENT SHALL HAVE CATALOG CUTS SUBMITTED TO OOTS FOR APPROVAL PRIOR TO INSTALLATION.

CAT. CODE NO.	QUANTITY	DESCRIPTION
802145	6 EA	ADJUST EXISTING HANDHOLE TO FINAL GRADE

GENERAL NOTES

1. PRIOR TO RELOCATION OF THE TRAFFIC SIGNAL INTERCONNECT CABLE THE CONTRACTOR SHALL CONTACT MR. ED RODENMIZER AT SHA'S SIGNAL SHOP AT 410-787-7650 TO COORDINATE WORK.

SG-11

TRAFFIC CONCEPTS, INC.
325 Gambrills Road
Suite E
Gambrills, MD 21054
(410) 923-7101
FAX (410) 923-6473 EMAIL TRACONCEPT@AOL.COM

m:\1500\1566\us 40\interconnect.dg Mar. 03, 2005 12:18:20

REVISIONS	APPROVALS
© REPLACED INTERCONNECT DUE TO GEOMETRIC IMPROVEMENTS 3-1-2005 SHA NO. HA 2765171 TMZ	TEAM LEADER, TRAFFIC ENGINEERING DESIGN DIVISION ASST. CHIEF, TRAFFIC ENGINEERING DESIGN DIVISION CHIEF, TRAFFIC ENGINEERING DESIGN DIVISION DIRECTOR, OFFICE OF TRAFFIC & SAFETY ORIGINAL ON FILE

MARYLAND DOT - STATE HIGHWAY ADMINISTRATION
Office of Traffic & Safety
TRAFFIC ENGINEERING DESIGN DIVISION
INTERCONNECT PLAN
US 40 FROM MD 152 TO MD 24

DRAWN BY:	W. MALCOLM	F.A.P. NO.	CMG-125-1 (15)	TS NO.	SHEET NO.
CHECKED BY:	W. MALCOLM	S.H.A. NO.	H-933-501-485	TS-3252 C	
SCALE:	1"=50'	COUNTY:	HARFORD	T.I.M.S. NO.	
DATE:	0892	LOG MILE:		G897	56 OF 100