F.H.WA. REGION NO.	STATE	FED. AID PROJ. NO.	SHEET NO.	TOTAL SHEETS
3	MD.		3	

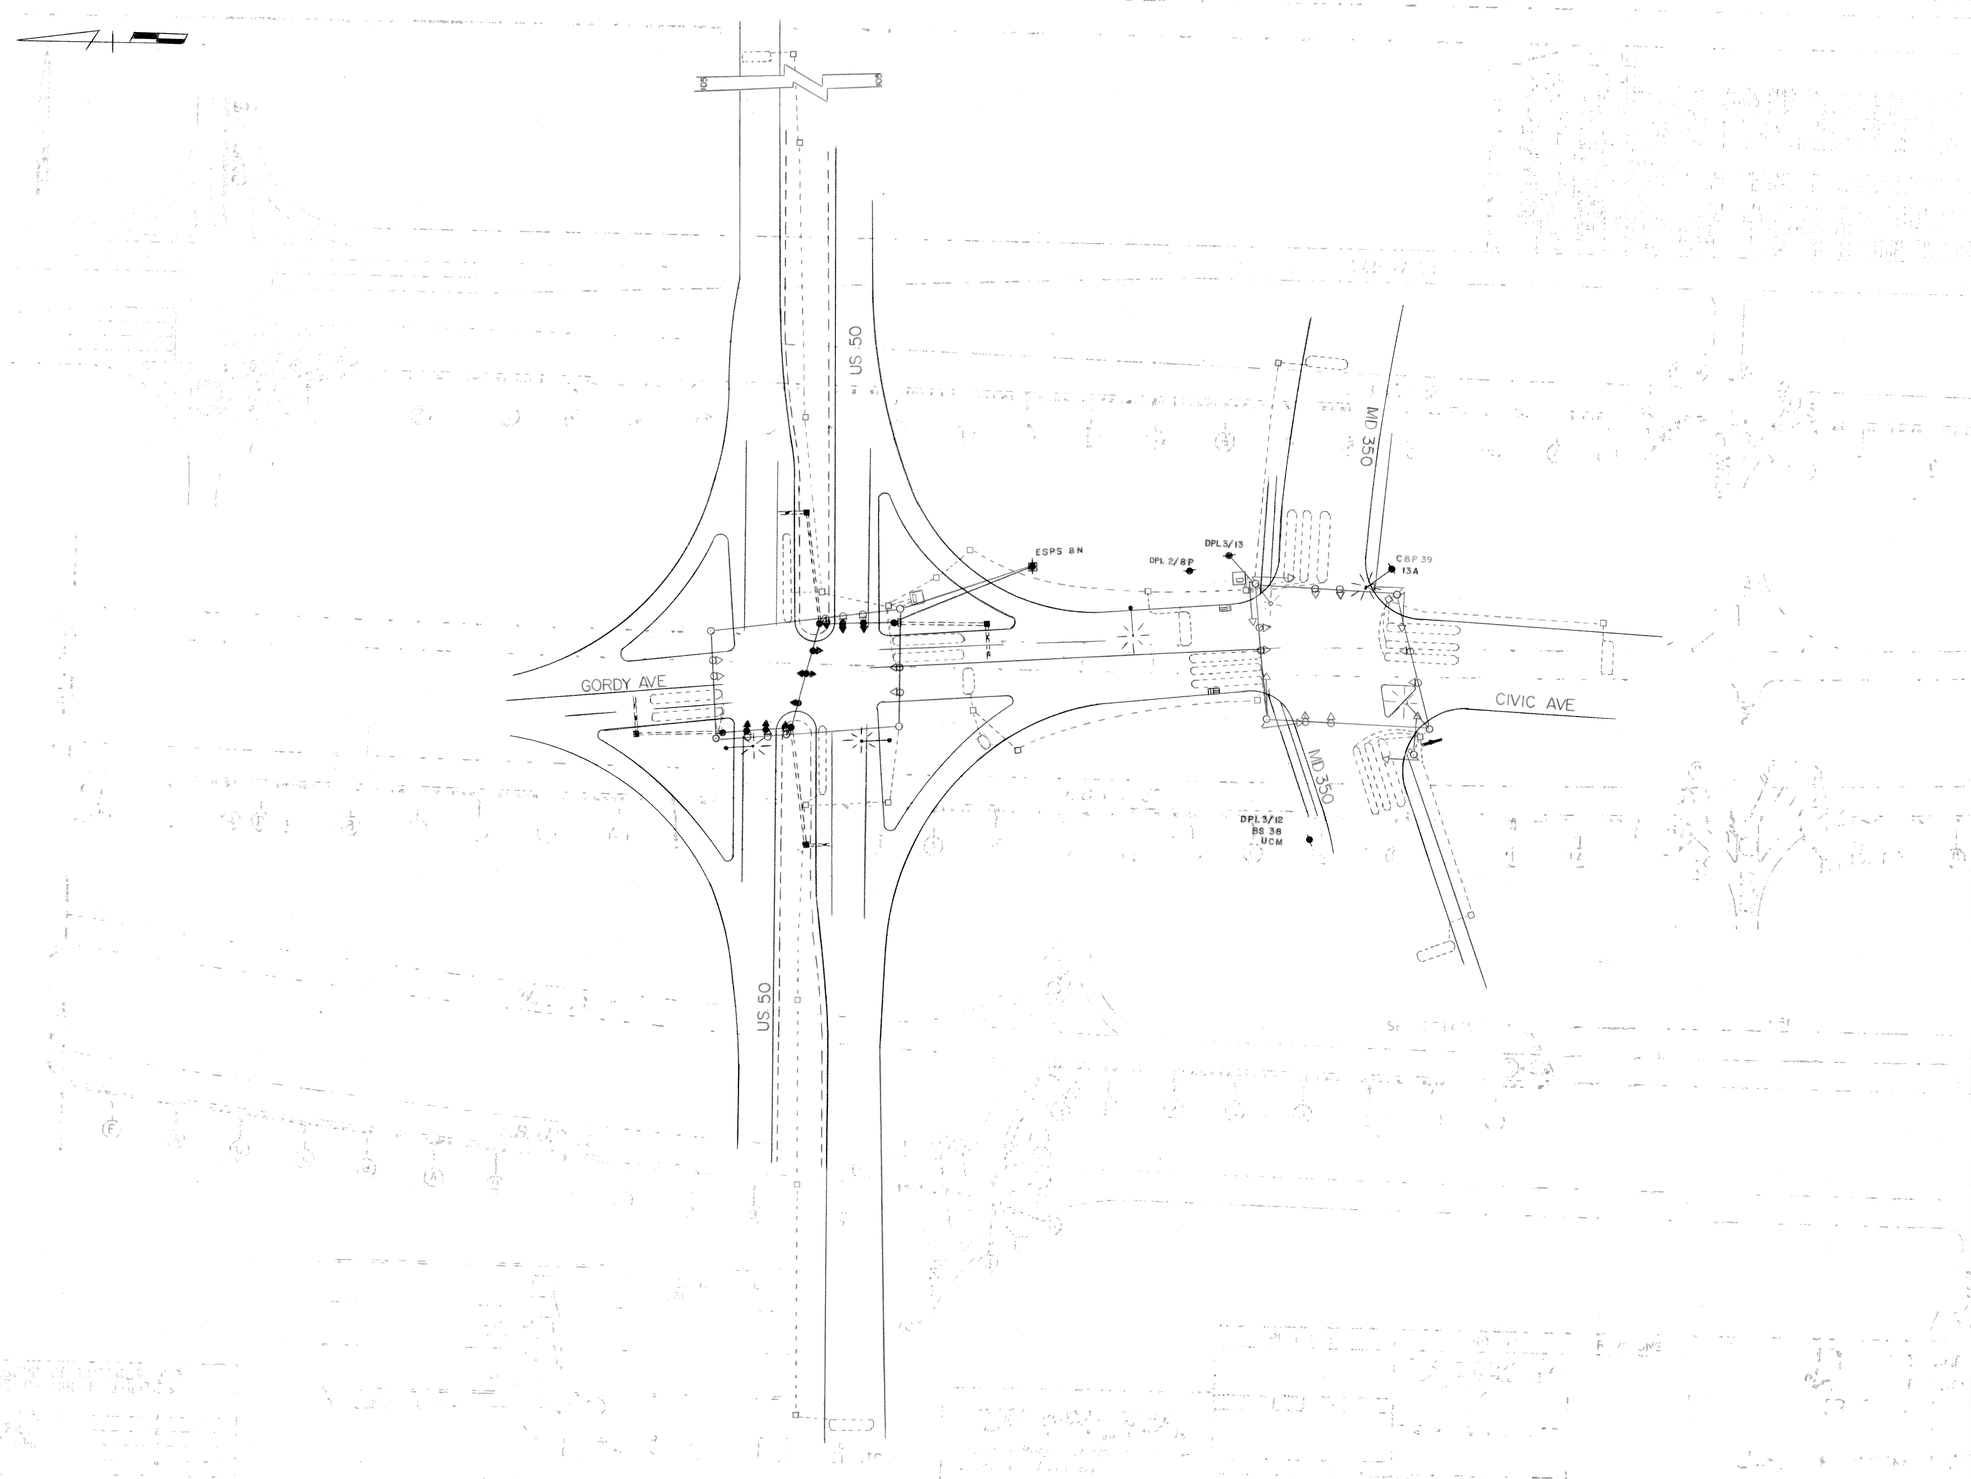

John D. Forrest 9/23/75
APPROVAL: REGIONAL TRAFFIC ENGINEER

Edward T. Parker Jr. 9/23/75
APPROVAL: CHIEF BUREAU OF TRAFFIC ENGINEERING

[signature] 9-25-75
APPROVAL: ASS'T. CHIEF ENGINEER TRAFFIC

REVISIONS

STATE OF MARYLAND
DEPARTMENT OF TRANSPORTATION
STATE HIGHWAY ADMINISTRATION

TRAFFIC DIVISION – BUREAU OF TRAFFIC ENGINEERING

CIVIC AVE FROM US50 TO MD 350

SCALE	DATE	CONTRACT NO.
1" = 50'	9-4-75	WI 498X-000-185

DRAWN BY: B THOMPSON COUNTY: WICOMICO

DESIGNED BY: Bruce Thompson SIGNAL NO.:

CHECKED BY: Alfred Bodnichuk 10-9-75

DRAWING NO. TS-562

BRUNING 44-511 19927