K&E 19 1153 6-81 MC 2647

F.H.W.A. REGION NO.	STATE	FED. AID PROJ. NO.	SHEET NO.	TOTAL SHEETS
3	MD.			

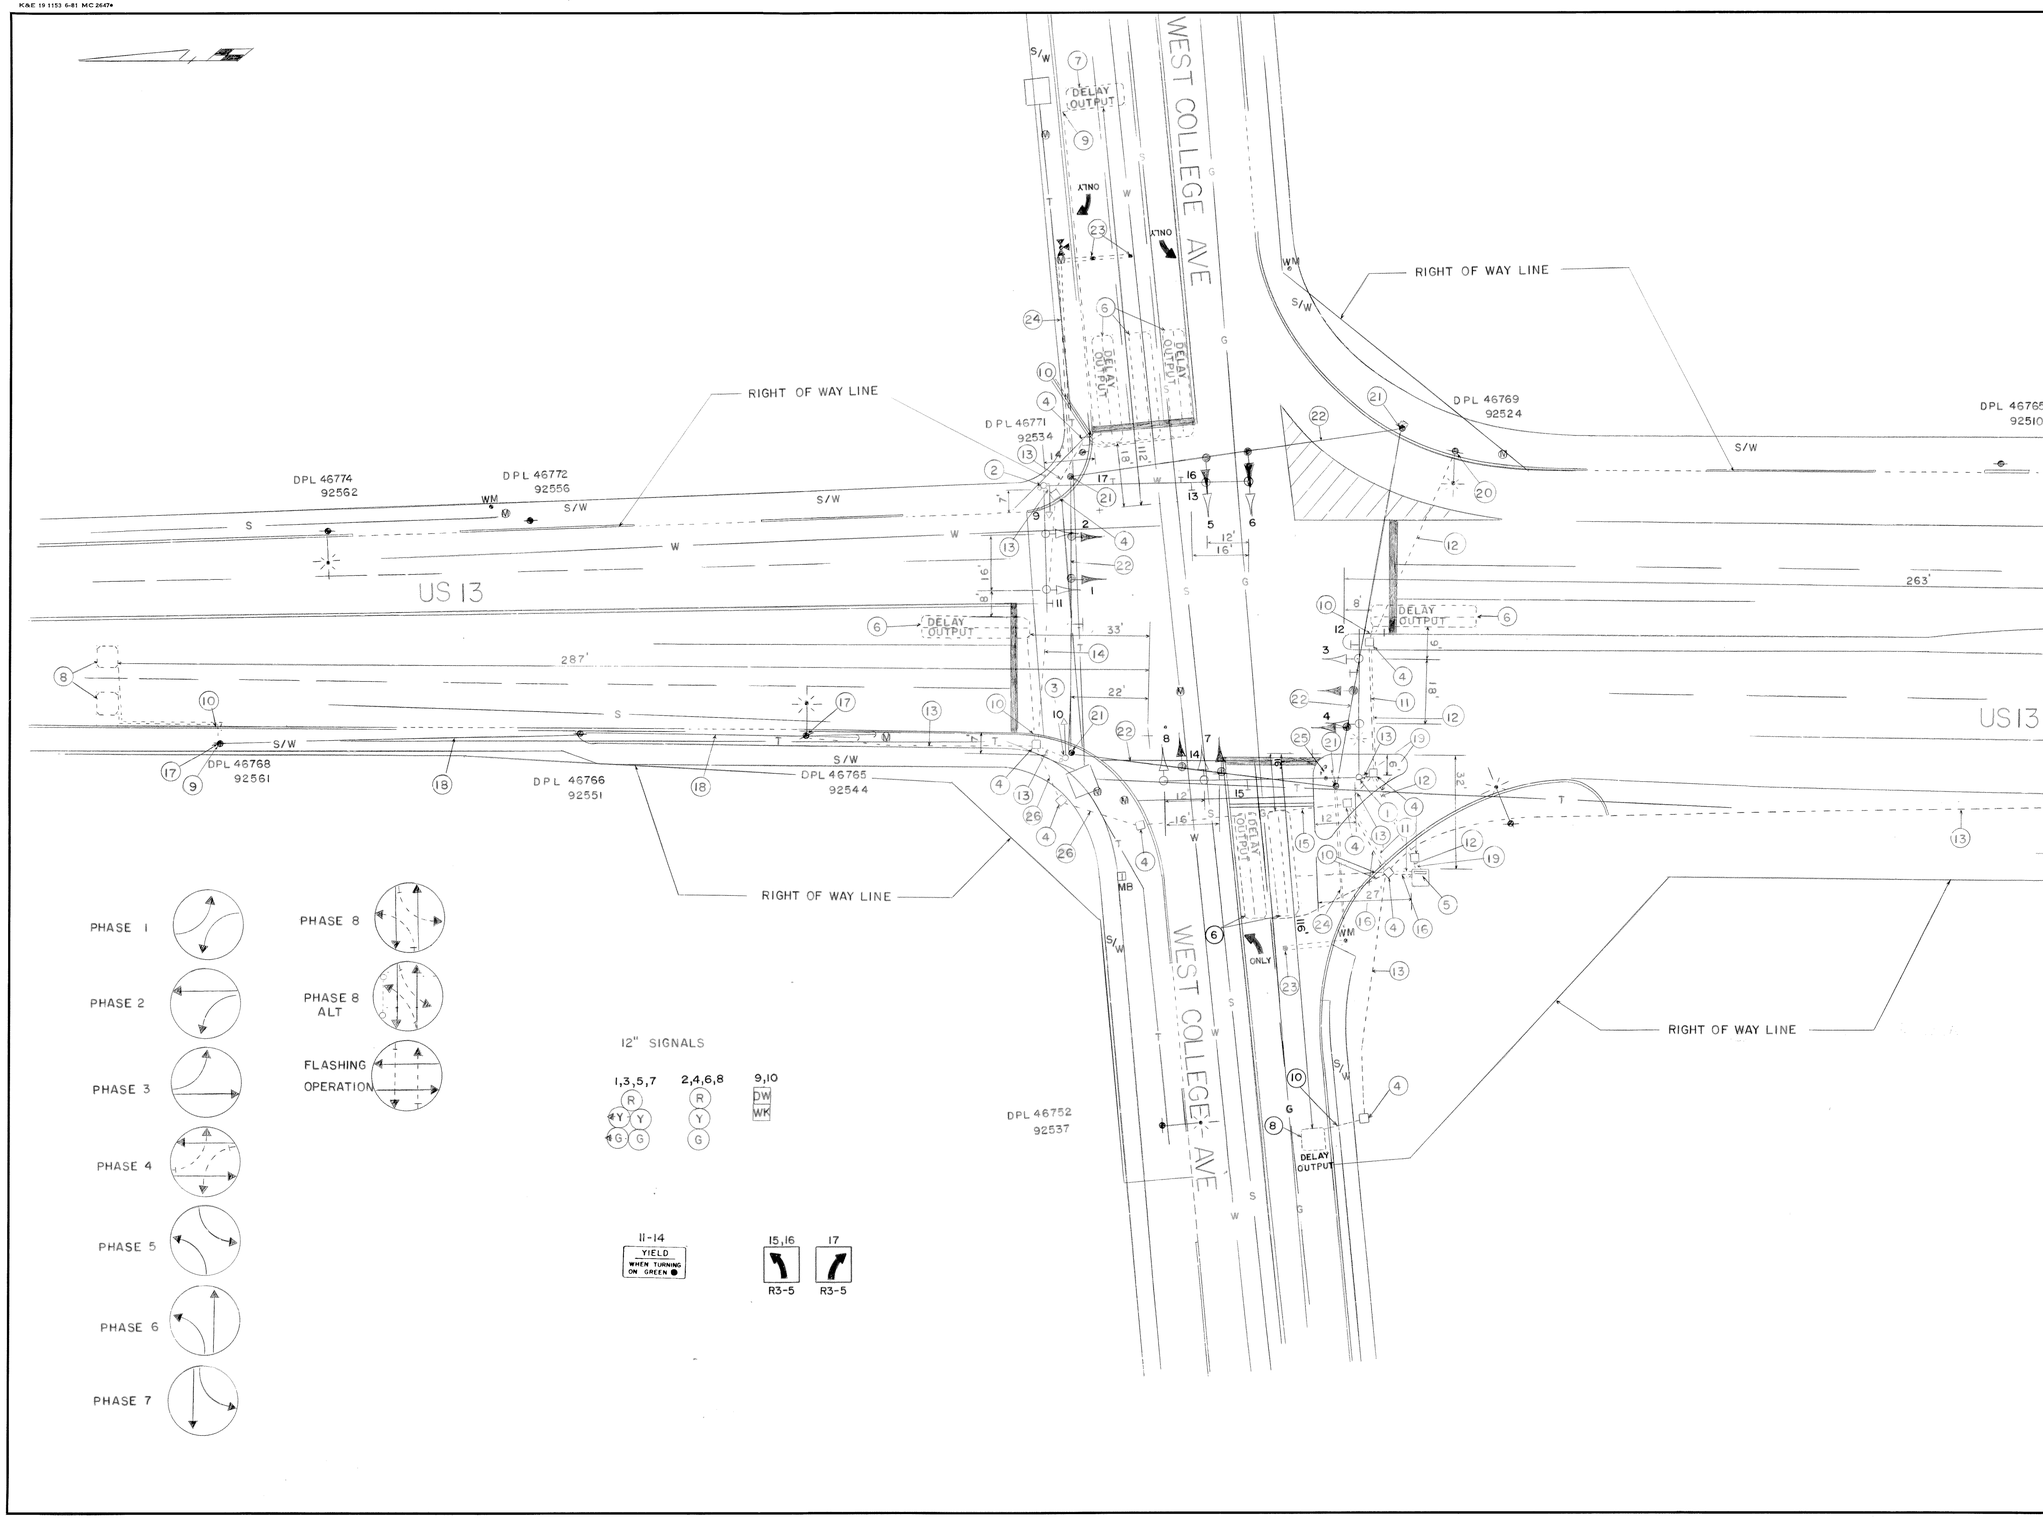

APPROVAL: CHIEF SIGNAL DESIGN SECTION 4/21/83

APPROVAL: REGIONAL TRAFFIC ENGINEER

APPROVAL: CHIEF-BUREAU OF TRAFFIC ENGINEERING 4/21/83

APPROVAL: ASS'T. CHIEF ENGINEER TRAFFIC 5/9/83

REVISIONS

STATE OF MARYLAND
DEPARTMENT OF TRANSPORTATION
STATE HIGHWAY ADMINISTRATION

TRAFFIC DIVISION – BUREAU OF TRAFFIC ENGINEERING

US 13 & WEST COLLEGE AVE

SCALE 1"=20' DATE 11-9-82 CONTRACT NO. WI-618-501-185

DRAWN BY: W RICHARDSON COUNTY: WICOMICO

DESIGNED BY: SIGNAL NO.:

CHECKED BY:

DRAWING NO. TS-1883