K&E 19 1153 6-81 MC 2647

F.H.W.A. REGION NO.	STATE	FED. AID PROJ. NO.	SHEET NO.	TOTAL SHEETS
3	MD.		14	18

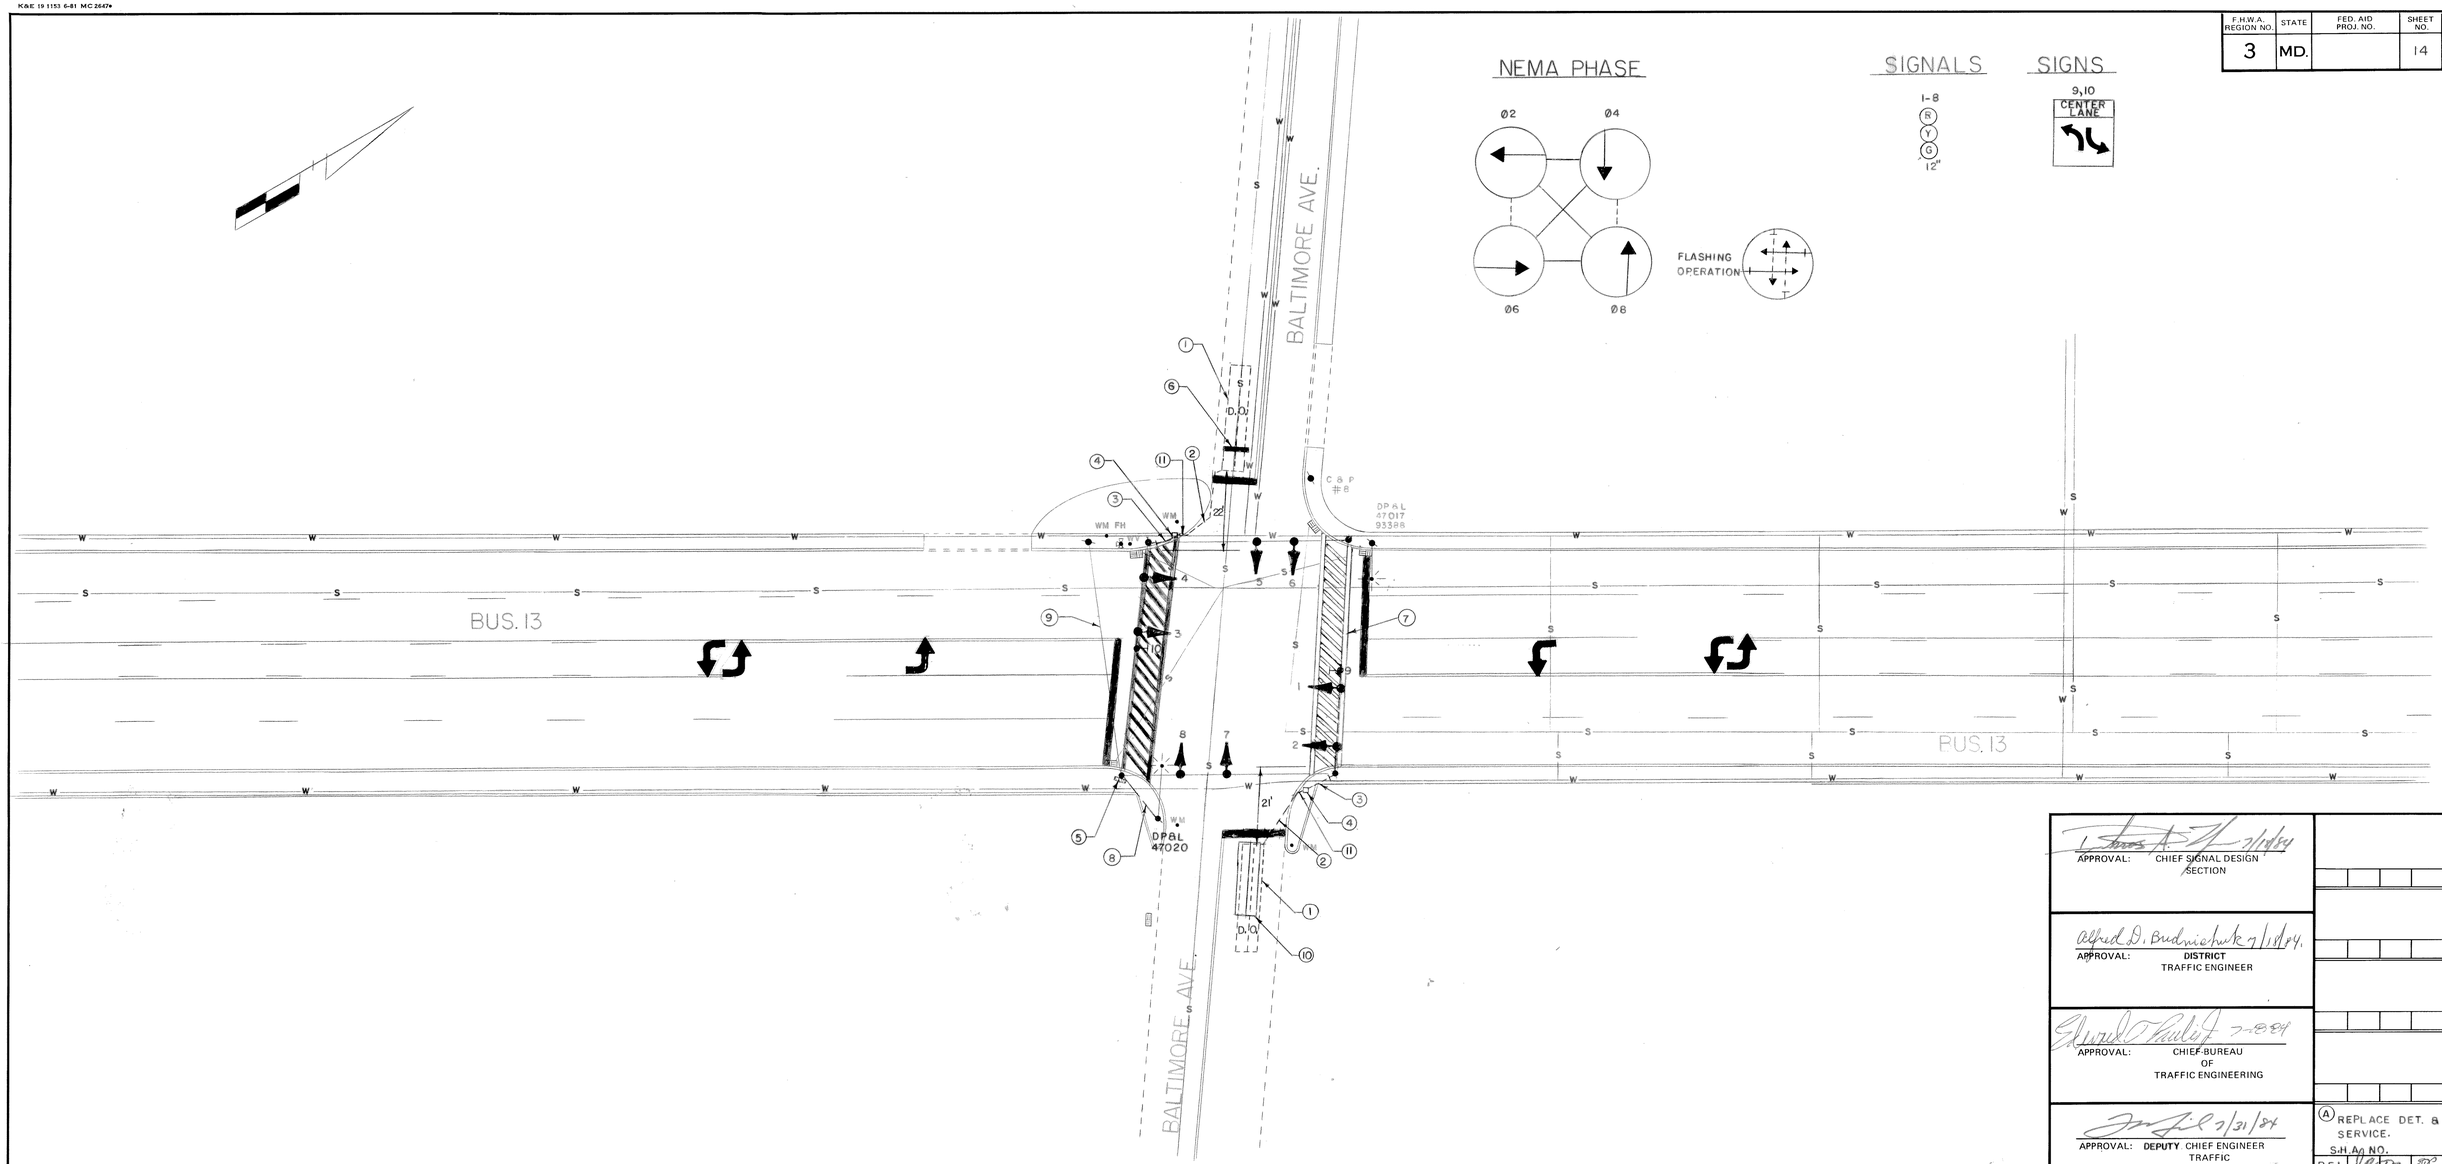

NOTES:

1. CAP & ABANDON ALL EXISTING CONDUIT.

UTILITY LEGEND

G G	GAS MAIN
W W	WATER MAIN
S S	SEWER MAIN
E E	ELECTRIC CABLES
T T	TELEPHONE CABLES
A A	AERIAL CABLES

APPROVAL: CHIEF SIGNAL DESIGN SECTION 7/18/84

APPROVAL: DISTRICT TRAFFIC ENGINEER Alfred D. Budnichuk 7/18/84

APPROVAL: CHIEF-BUREAU OF TRAFFIC ENGINEERING 7-18-84

APPROVAL: DEPUTY CHIEF ENGINEER TRAFFIC 7/31/84

(A) REPLACE DET. & INSTL. SERVICE.
S.H.A. NO.
R.F.L. JR DZ 8/9/8
REVISIONS

STATE OF MARYLAND
DEPARTMENT OF TRANSPORTATION
STATE HIGHWAY ADMINISTRATION

OFFICE OF TRAFFIC — BUREAU OF TRAFFIC ENGINEERING

BUSINESS 13 AT BALTIMORE AVE.

SCALE 1"=20' DATE 2-4-84 CONTRACT NO. WI-633-502-185

DRAWN BY: THOMAS ZAYDEL COUNTY: WICOMICO

DESIGNED BY: Thomas Zaydel SIGNAL NO.:

CHECKED BY: 6/26/84

DRAWING NO. TS-1944A