F H WA REGION NO	STATE	FED. AID PROJ. NO	SHEET NO.	TOTAL SHEETS
3	MD.			

NOTE:
1. ALL SIGNING AND PAVEMENT MARKINGS TO BE INSTALLED BY DISTRICT FORCES.
2. SIGN ASSEMBLY # 9 AND 10 SHALL BE LOCATED 405' AND 386' RESPECTFULLY FROM STOP LINE.
3. PROPOSED GEOMETRICS SHALL BE INSTALLED BY WICOMICO COUNTY FORCES.

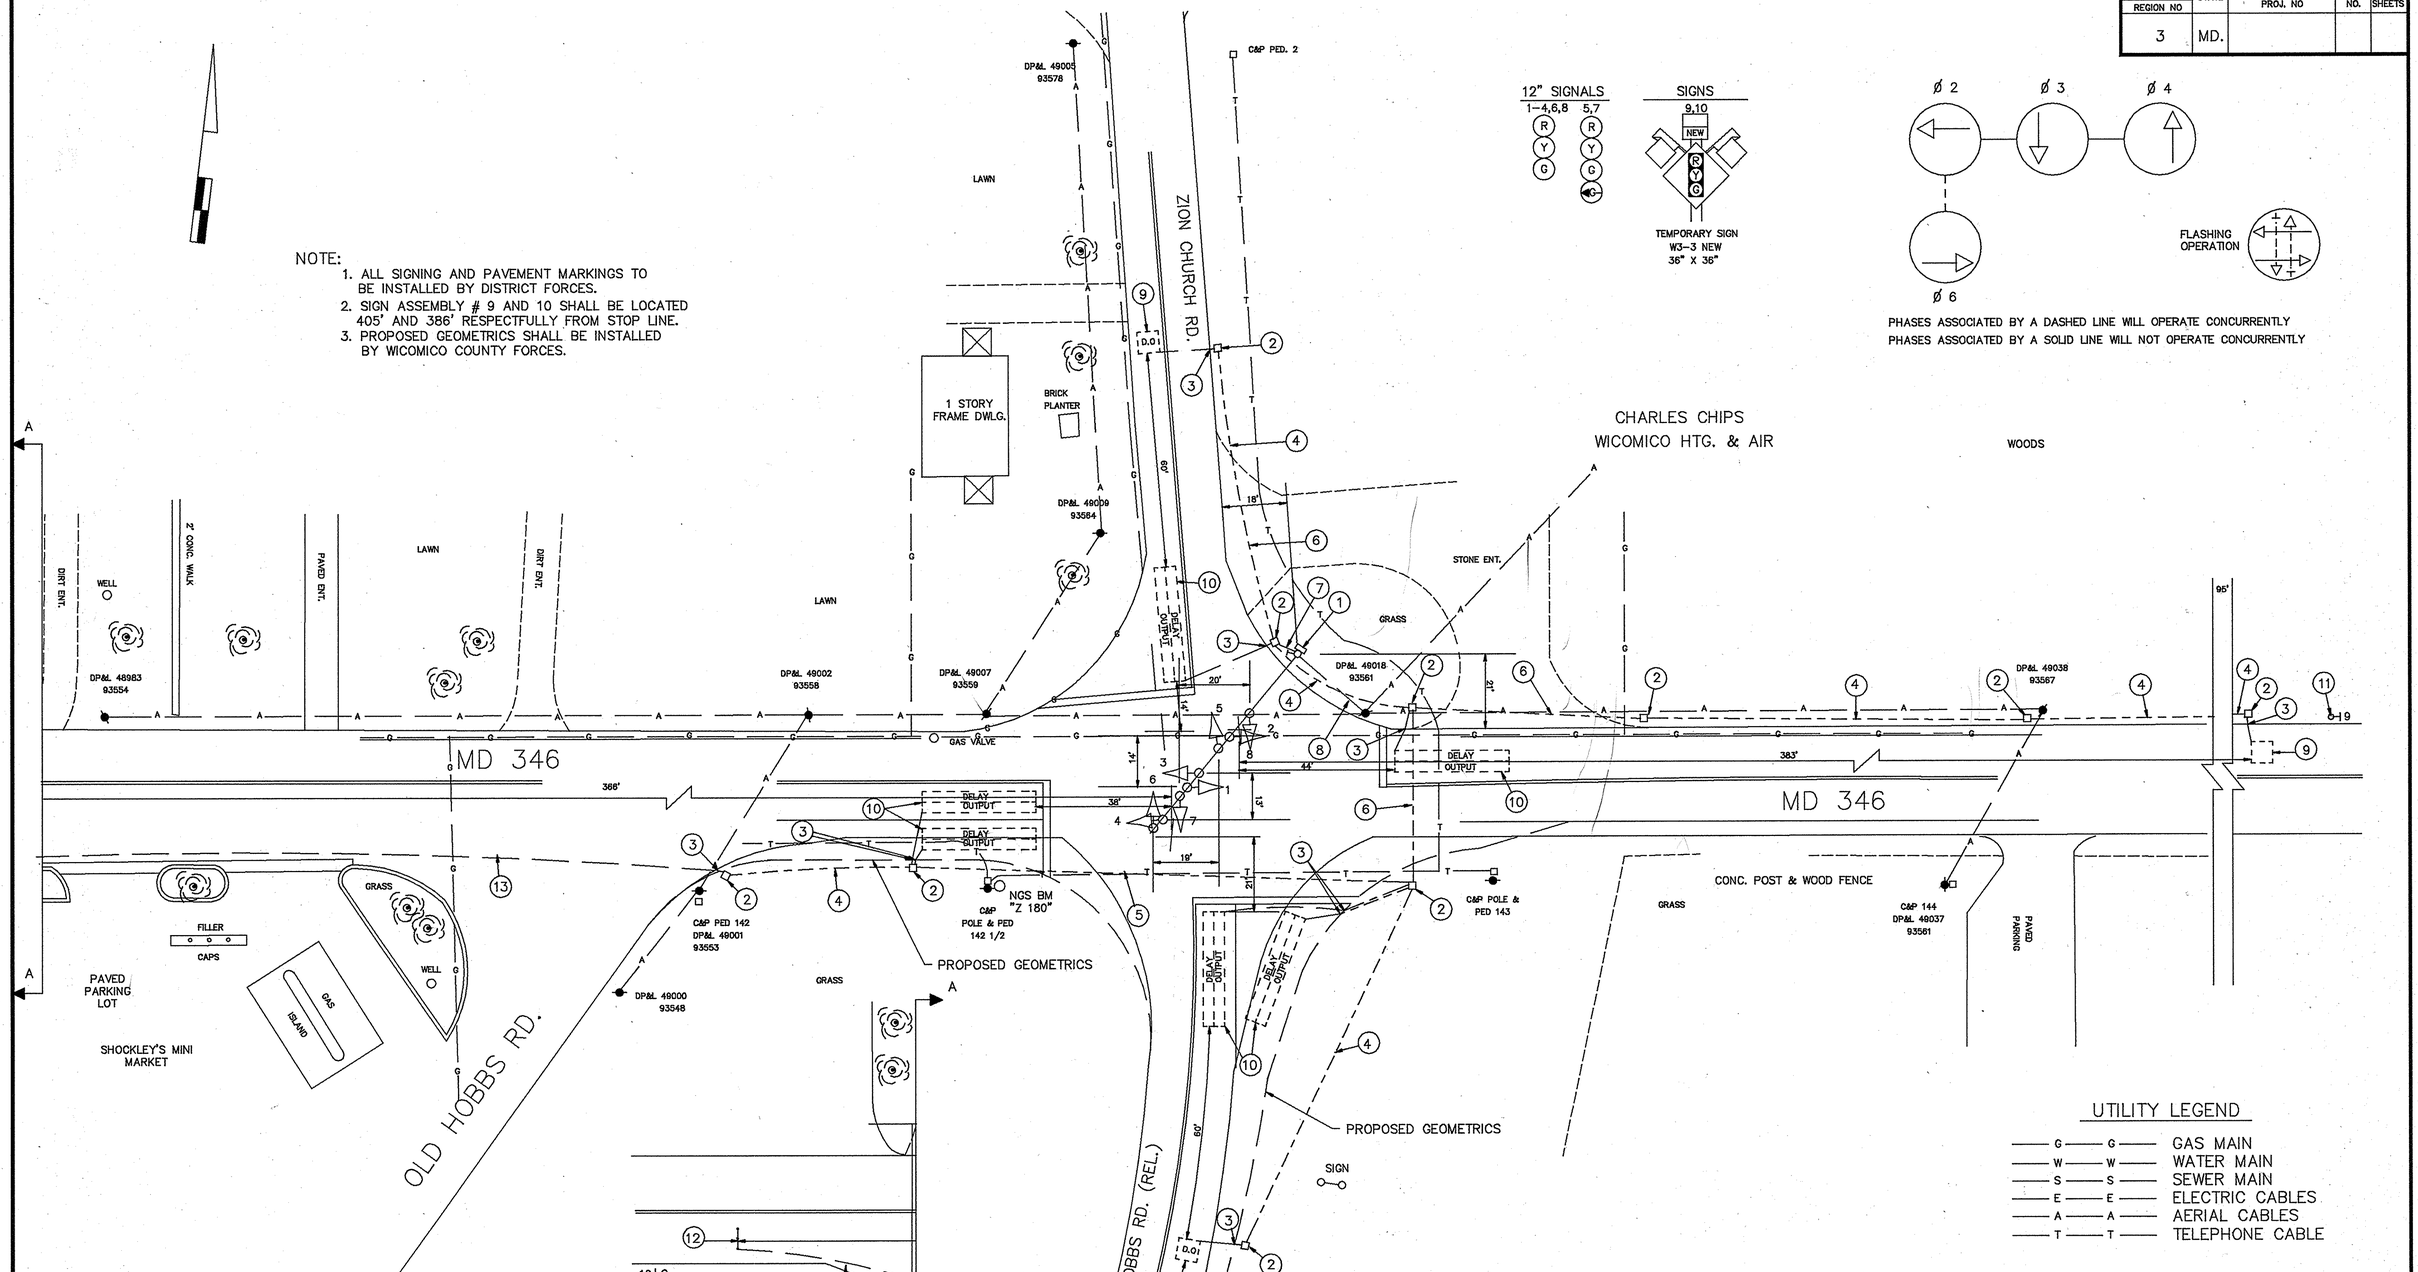

REVISIONS	APPROVALS
	CHIEF, SIGNAL DESIGN SECTION 11/25/91
	ASST. DISTRICT ENGINEER, TRAFFIC
	CHIEF, TRAFFIC ENGINEERING DIVISION 11/25/91
	DEPUTY CHIEF ENGINEER, OFFICE OF TRAFFIC 11/25/91

MARYLAND DEPARTMENT OF TRANSPORTATION
STATE HIGHWAY ADMINISTRATION – OFFICE OF TRAFFIC
TRAFFIC ENGINEERING DIVISION

DRAWN BY S. REYNA/B. THOMPSON
DES. BY: Bruce Thompson 11/91
CHK. BY: 11-25-91

MD 346 and HOBBS RD. (REL.)/ZION CHURCH RD.

22034603.26

COUNTY: WICOMICO

DATE: 8-26-91
SCALE: 1"=20'
F.A.P. NO.
S.H.A. NO.
TS/FILE NO. 3183
SHEET NO. ___ OF ___

Folder #60

22034603.26