F.H.W.A. REGION NO.	STATE	FED. AID PROJ. NO.	SHEET NO.	TOTAL SHEETS
3	MD.	—	2	5

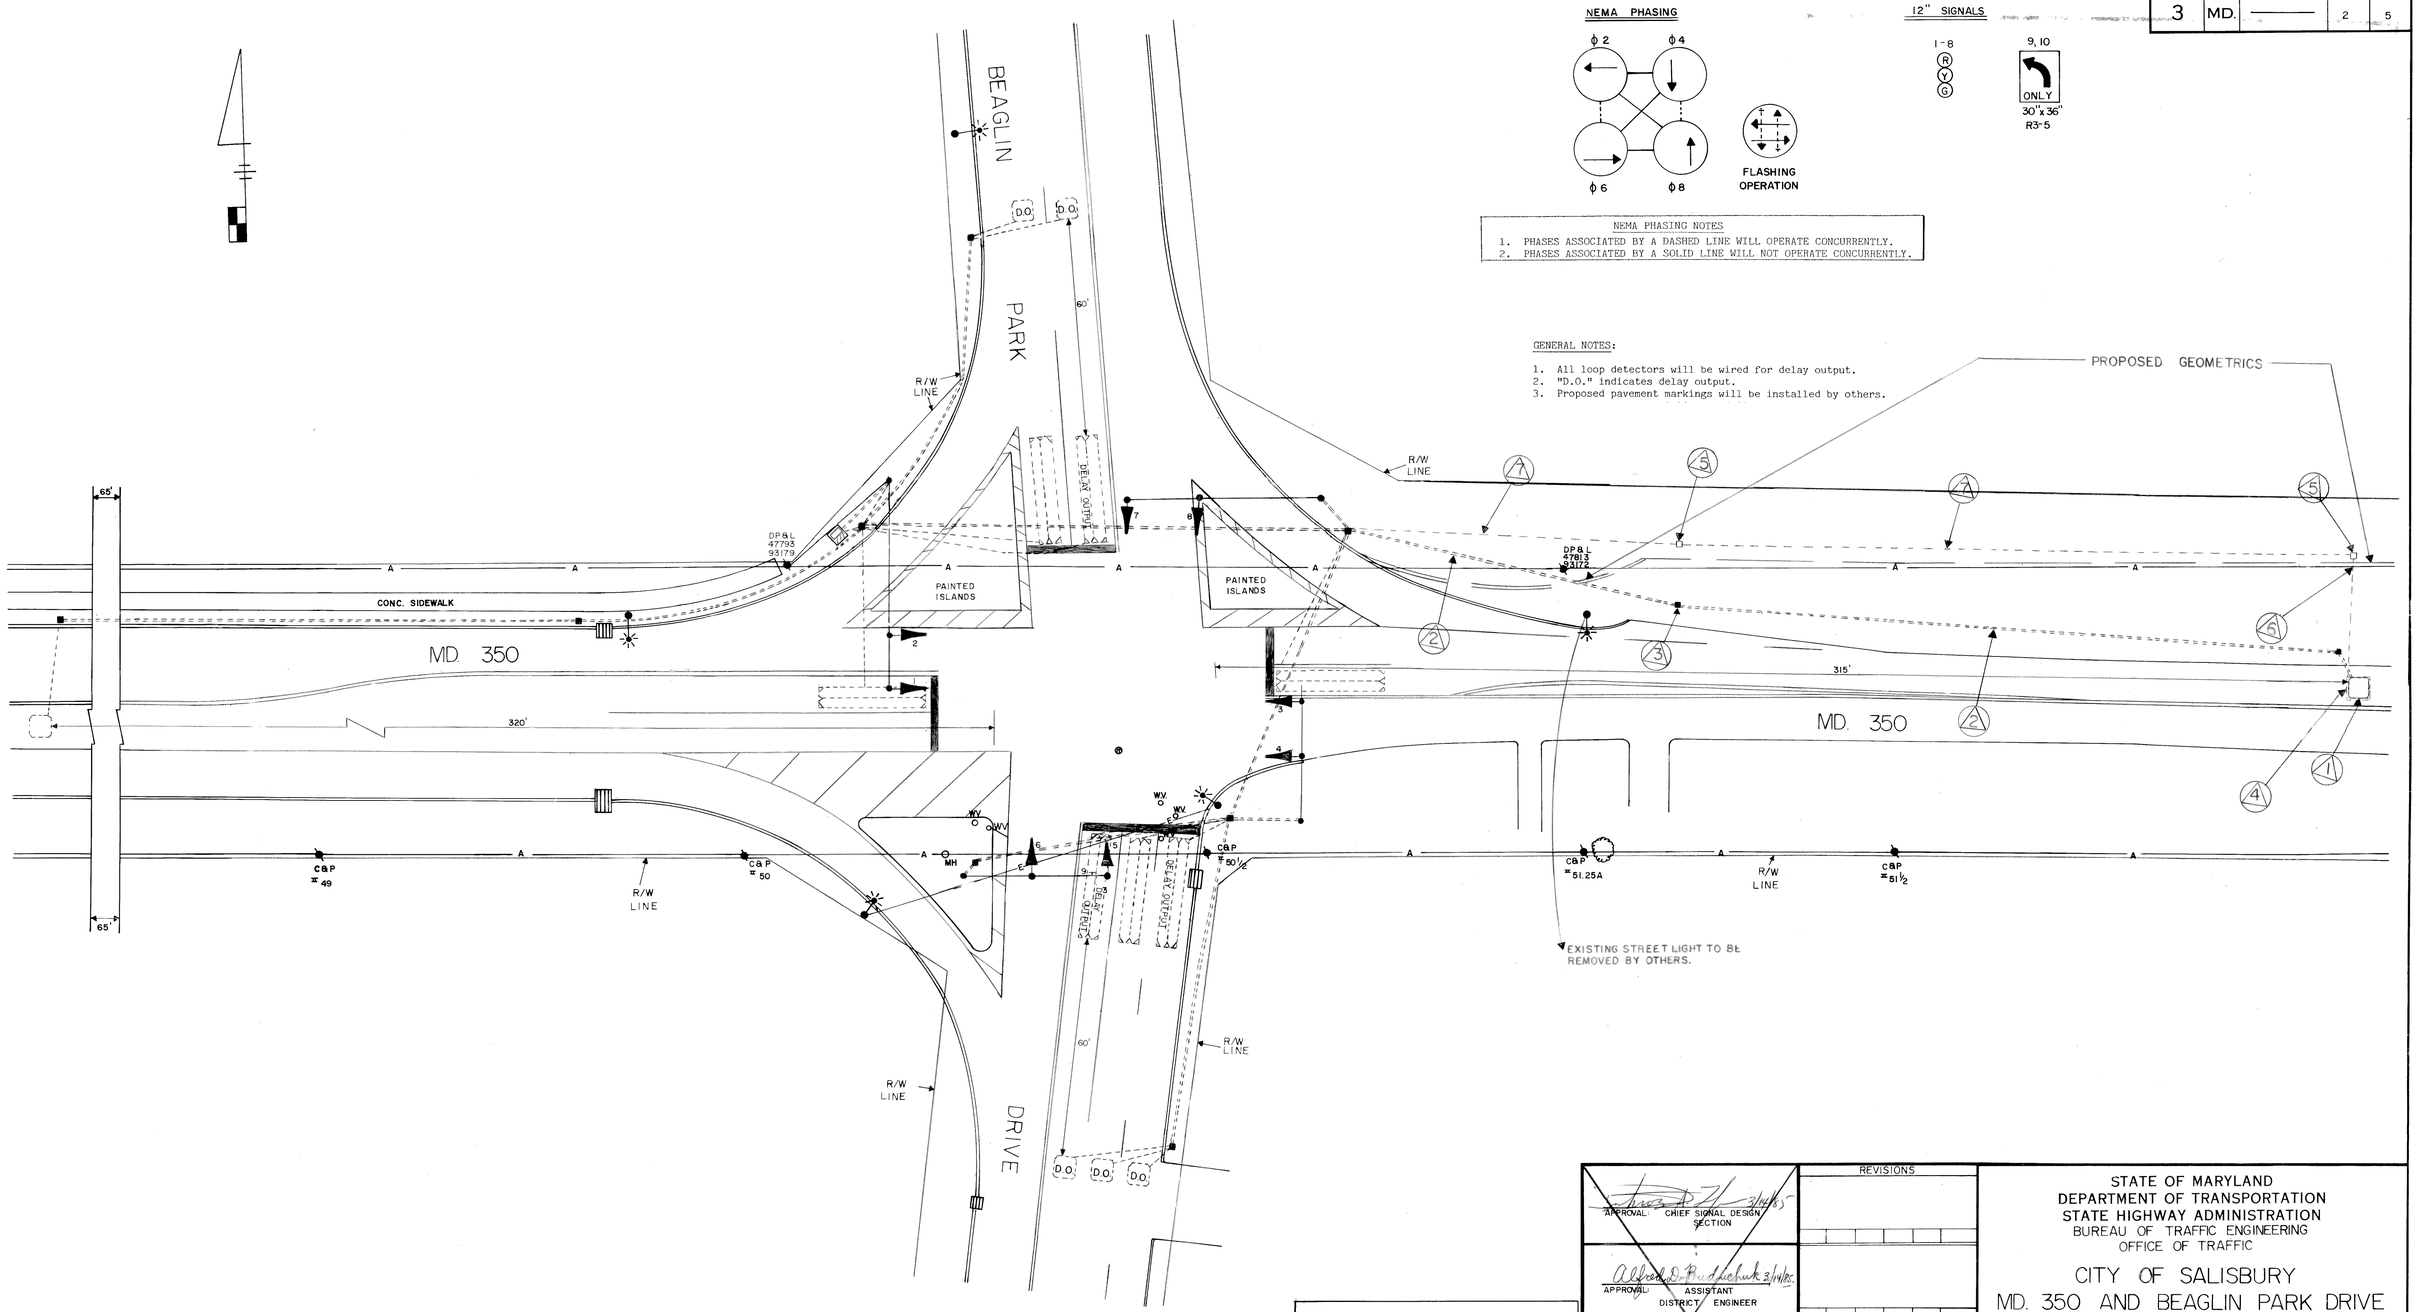

LEGEND OF UNDERGROUND UTILITIES

—G—G—	GAS MAIN
—W—W—	WATER MAIN
—S—S—	SEWER MAIN
—E—E—	ELECTRIC CABLES
—T—T—	TELEPHONE CABLES
—C—C—	CABLE TELEVISION
—A—A—	AERIAL CABLES

APPROVAL: CHIEF SIGNAL DESIGN SECTION 3/14/85

APPROVAL: ASSISTANT DISTRICT ENGINEER 3/14/85

APPROVAL: CHIEF - BUREAU OF TRAFFIC ENGINEERING 3/14/85

APPROVAL: DEPUTY CHIEF ENGINEER OFFICE OF TRAFFIC 3-20-85

REVISIONS

8-13-88 INSTALLATION OF LOOPS EASTBOUND MD. 350.

CONT. NO. 642-501-183

CAL/VE 3/87 TH 4/6

STATE OF MARYLAND
DEPARTMENT OF TRANSPORTATION
STATE HIGHWAY ADMINISTRATION
BUREAU OF TRAFFIC ENGINEERING
OFFICE OF TRAFFIC

CITY OF SALISBURY
MD. 350 AND BEAGLIN PARK DRIVE

SCALE 1" = 20' | DATE 2-26-85 | CONTRACT NO. WI-636-501-185

DRAWN BY: G. SIMMERS | COUNTY: WICOMICO

DESIGNED BY: G. SIMMERS | SIGNAL NO.:

CHECKED BY: 3/14/85

DRAWING NO. TS- 2052A