F.H.W.A. REGION NO.	STATE	FED. AID PROJ. NO.	SHEET NO.	TOTAL SHEETS
3	MD.		3	6

NOTE

① EASEMENT AGREEMENT SIGNED 5-5-77

② MAST ARM 38'

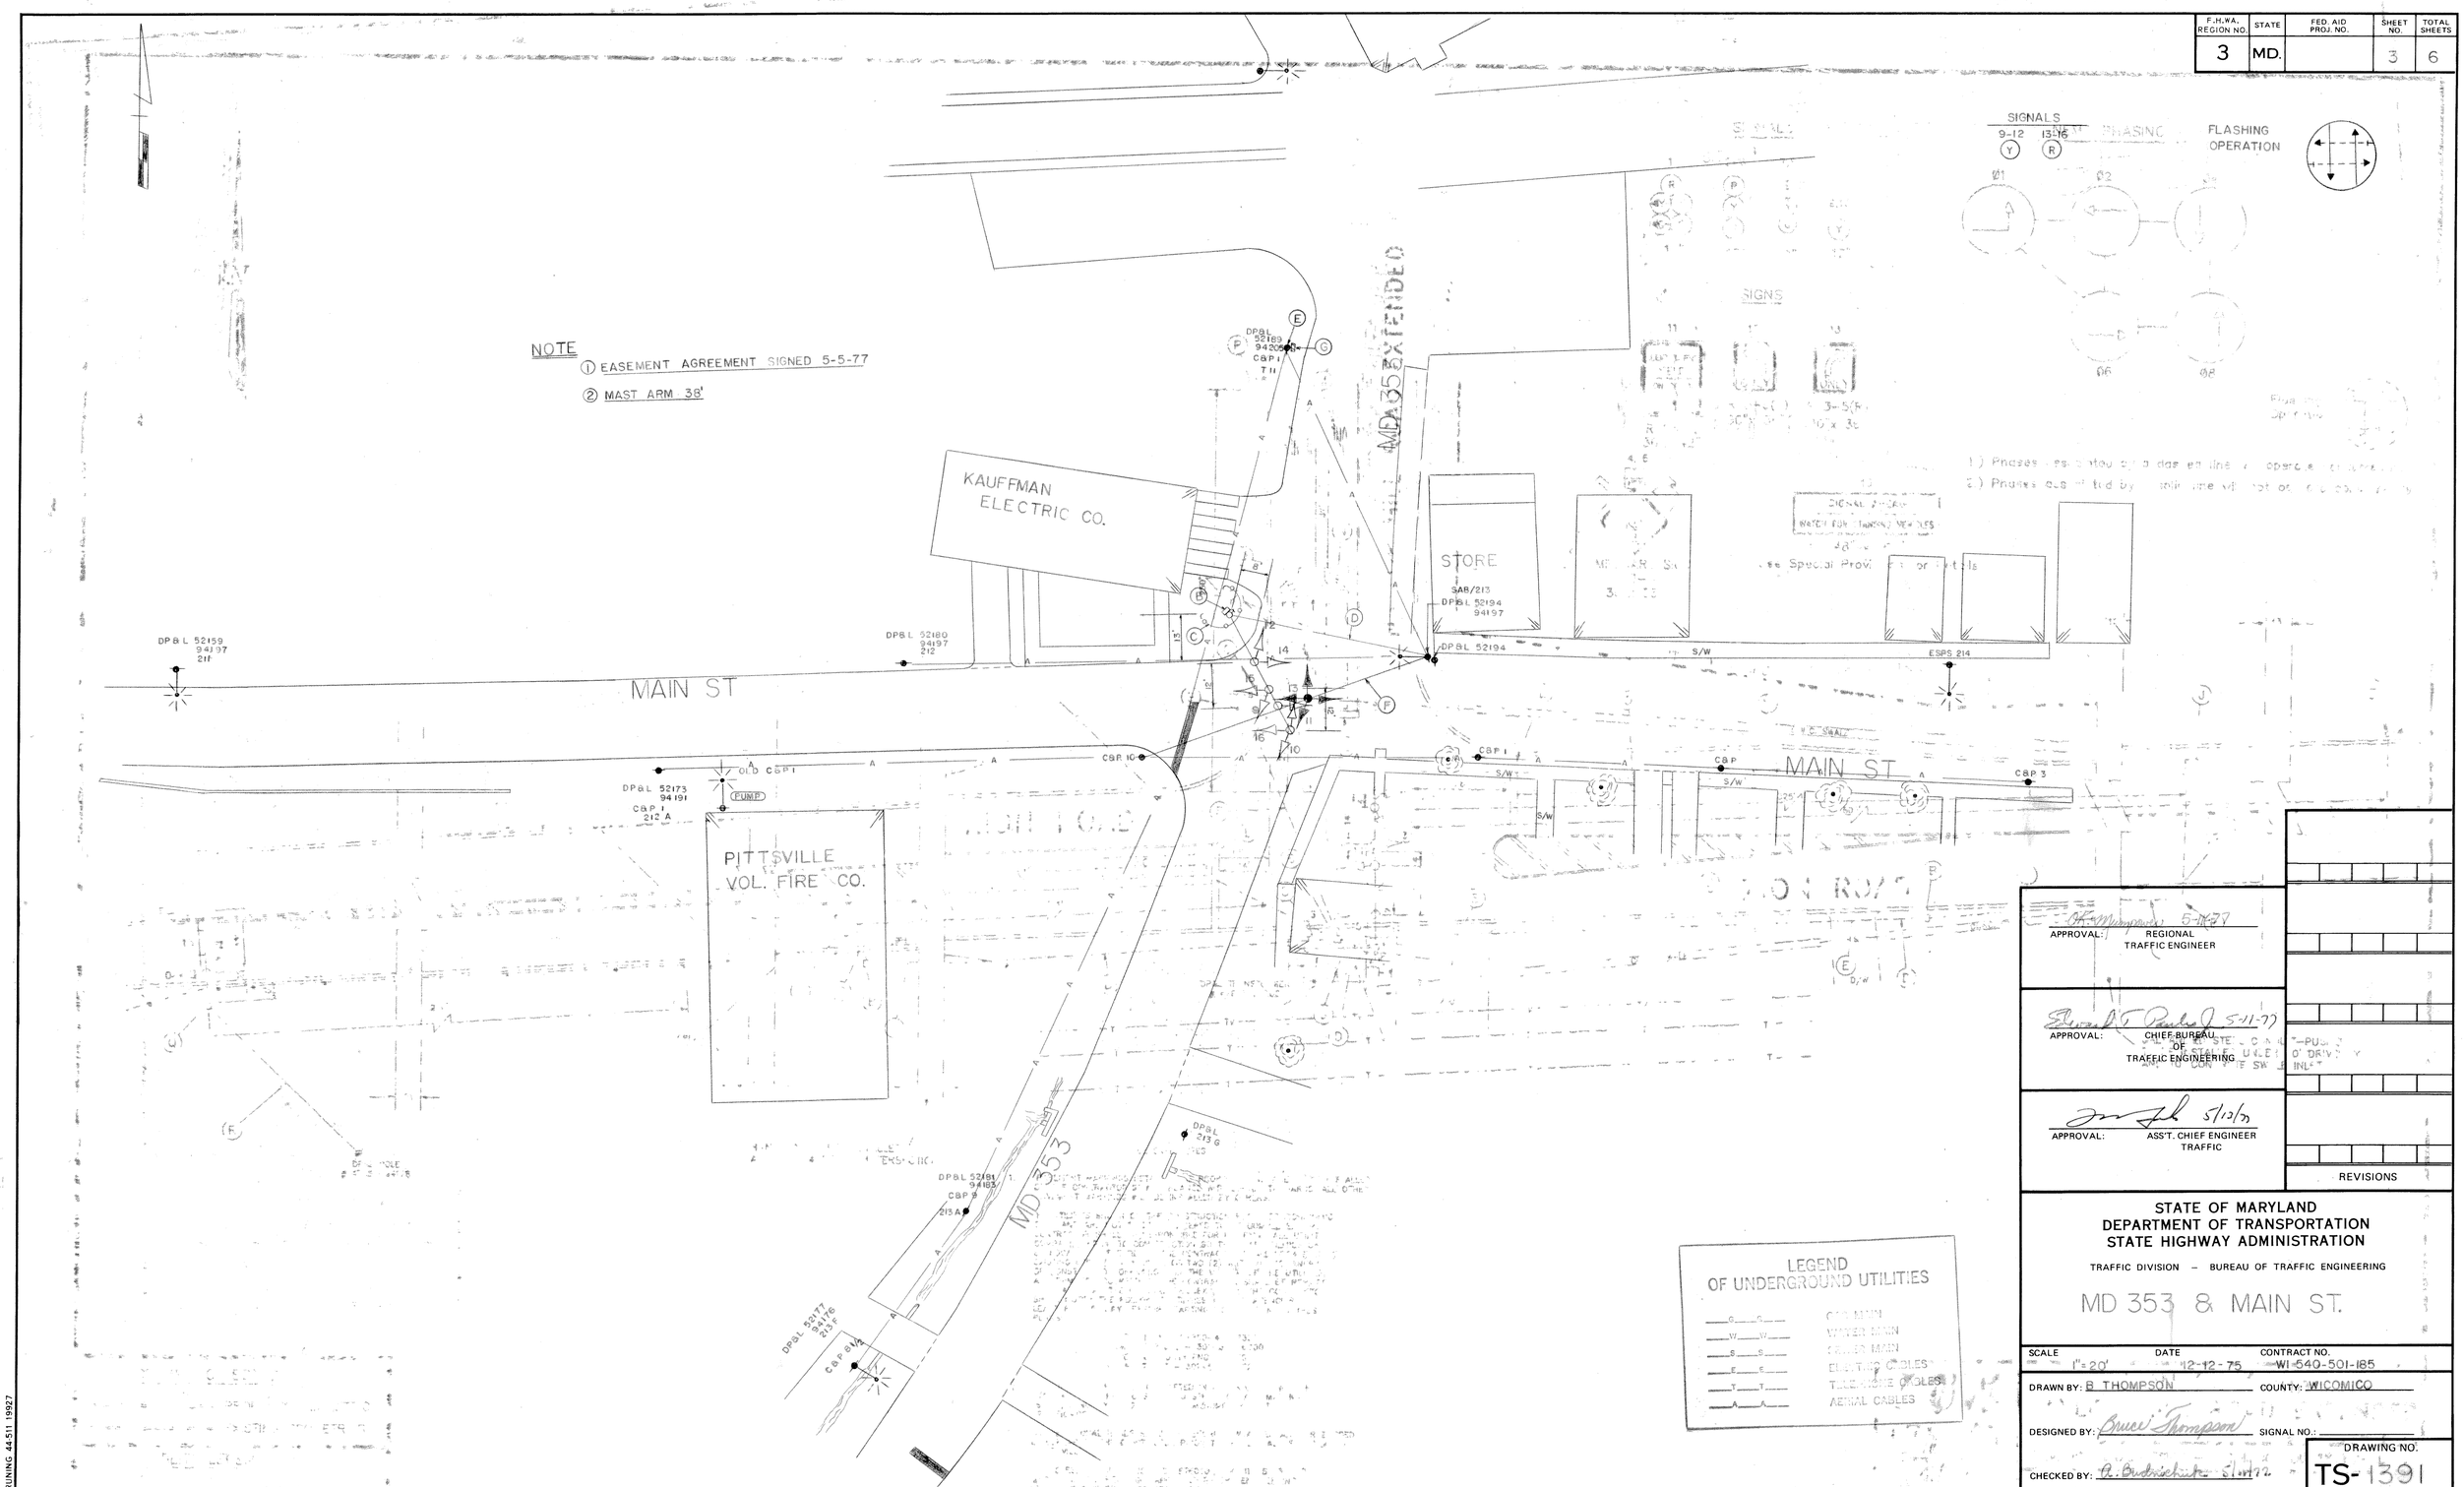

APPROVAL: REGIONAL TRAFFIC ENGINEER — 5-11-77

APPROVAL: CHIEF BUREAU OF TRAFFIC ENGINEERING — 5-11-77

APPROVAL: ASS'T. CHIEF ENGINEER TRAFFIC — 5/12/77

REVISIONS

STATE OF MARYLAND
DEPARTMENT OF TRANSPORTATION
STATE HIGHWAY ADMINISTRATION

TRAFFIC DIVISION – BUREAU OF TRAFFIC ENGINEERING

MD 353 & MAIN ST.

SCALE	DATE	CONTRACT NO.
1"=20'	12-12-75	WI-540-501-185

DRAWN BY: B. THOMPSON — COUNTY: WICOMICO

DESIGNED BY: Bruce Thompson — SIGNAL NO.:

CHECKED BY: A. Bubnichuk 5-11-77

DRAWING NO. TS-1391

BRUNING 44-511 19927