F.H.W.A. REGION NO.	STATE	FED. AID PROJ. NO.	SHEET NO.	TOTAL SHEETS
3	MD			

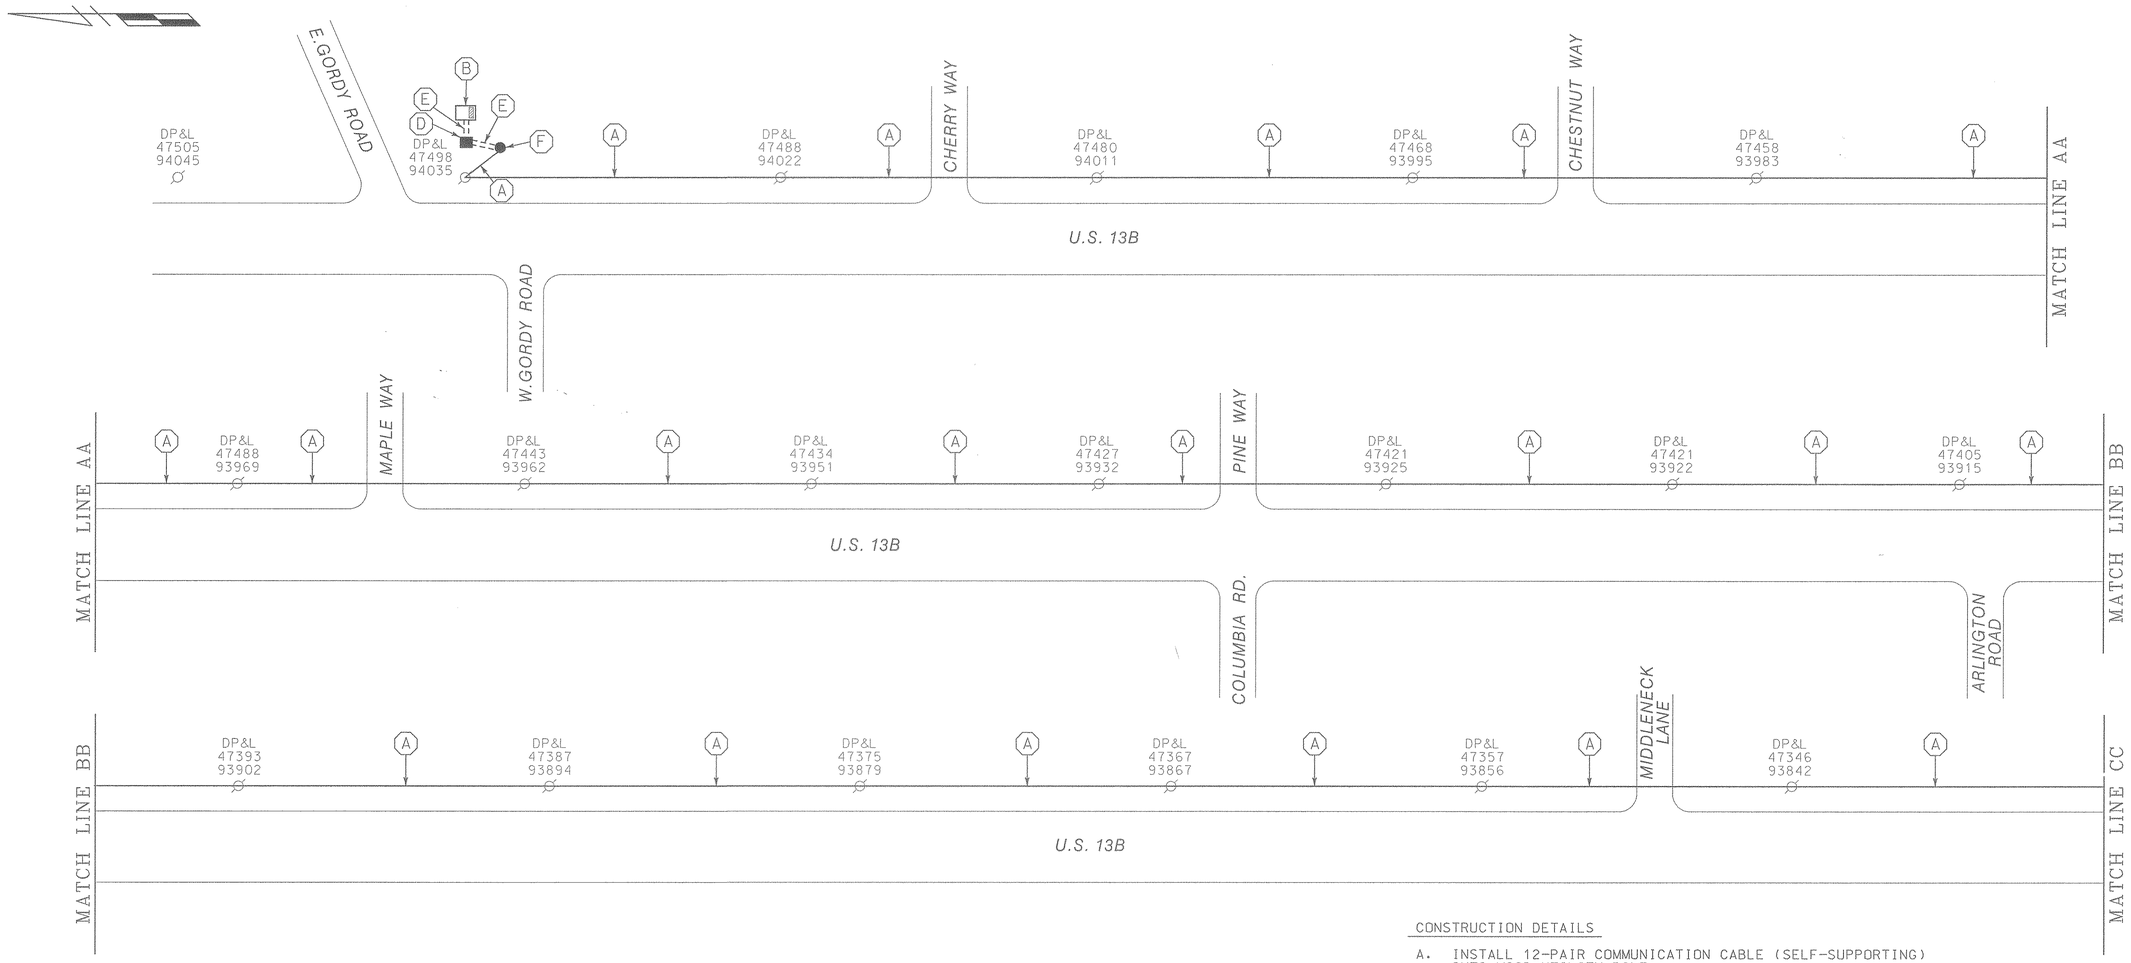

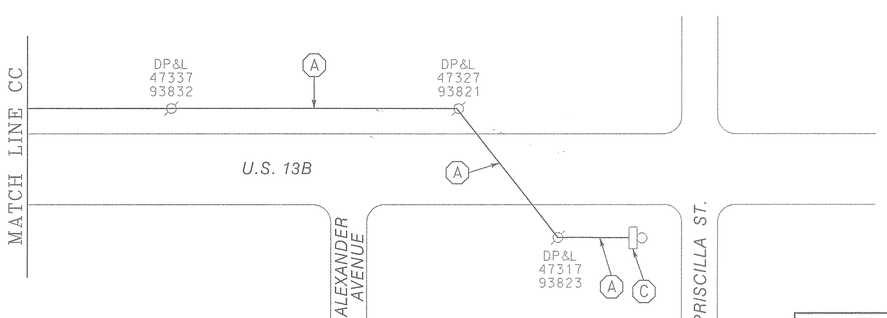

CONSTRUCTION DETAILS

A. INSTALL 12-PAIR COMMUNICATION CABLE (SELF-SUPPORTING) ONTO WOOD UTILITY POLE.
B. PROPOSED BASE MOUNTED CABINET AND CONTROLLER (SEE SIGNAL PLAN).
C. USE EXISTING POLE MOUNTED CABINET AND CONTROLLER.
D. USE PROPOSED HANDHOLE.
E. USE PROPOSED CONDUIT. INSTALL 12-PAIR COMMUNICATION CABLE.
F. USE PROPOSED STEEL POLE.

NOTE:

1. THE CONTRACTOR WILL REMOVE AND DISPOSE OF EXISTING COMMUNICATION CABLE.

WR&A
Whitman, Requardt and Associates
Engineers and Planners
2315 Saint Paul Street
Baltimore, Maryland 21218
(410) 235-3450

REVISIONS	APPROVALS	REVISIONS
	ASSISTANT DIVISION CHIEF	
	ASST. DISTRICT ENGINEER, TRAFFIC	
	CHIEF, TRAFFIC ENGINEERING DESIGN DIVISION	
	DIRECTOR, OFFICE OF TRAFFIC & SAFETY	

MARYLAND DOT - STATE HIGHWAY ADMINISTRATION
Office of Traffic & Safety
TRAFFIC ENGINEERING DESIGN DIVISION
U.S. 13B INTERCONNECT PLAN
GORDY ROAD TO PRISCILLA STREET

DATE: 7-21-98	DRAWN BY: S.BLOSS	F.A.P. NO.		PLAN SHEET NO.:	SHEET NO.
SCALE: NONE	DESIGNED BY: N.LEARY	S.H.A. NO.	AW276A5D/B5D		3 OF 3
APPROVED BY:	CHECKED BY: T.HANNAN	COUNTY	WICOMICO		