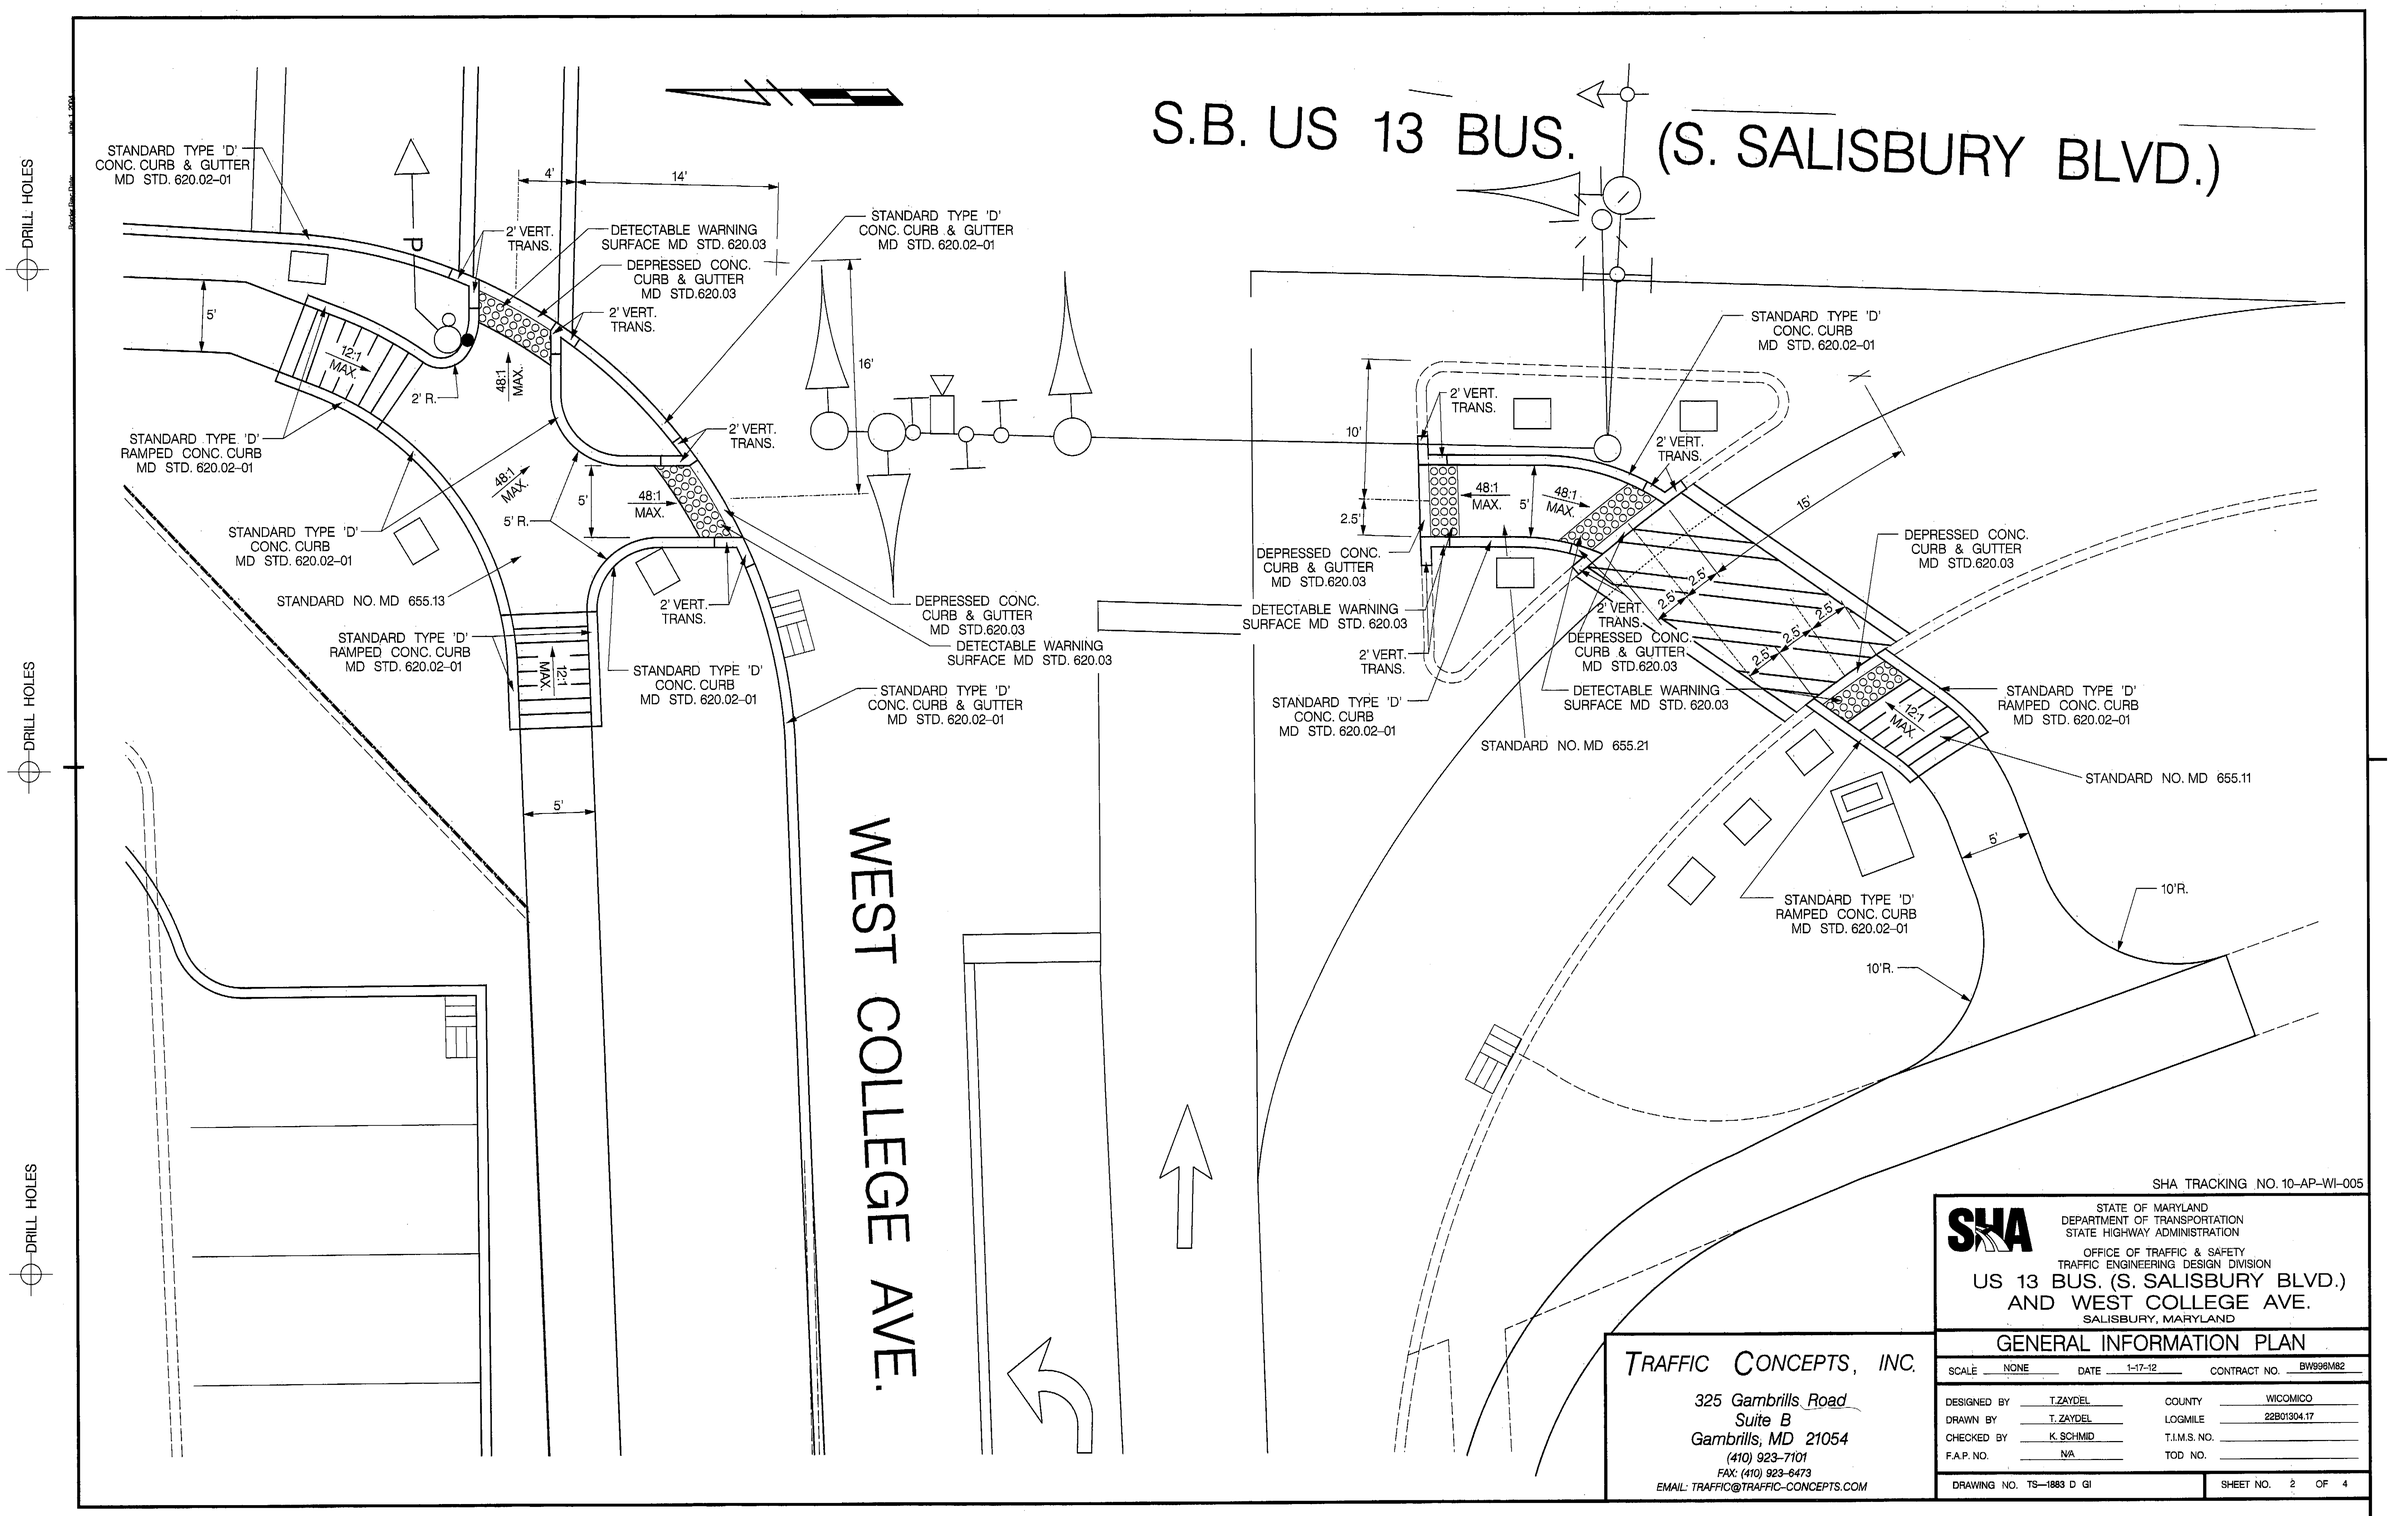

SHA TRACKING NO. 10-AP-WI-005

STATE OF MARYLAND
DEPARTMENT OF TRANSPORTATION
STATE HIGHWAY ADMINISTRATION

OFFICE OF TRAFFIC & SAFETY
TRAFFIC ENGINEERING DESIGN DIVISION

US 13 BUS. (S. SALISBURY BLVD.)
AND WEST COLLEGE AVE.
SALISBURY, MARYLAND

GENERAL INFORMATION PLAN

SCALE NONE | DATE 1-17-12 | CONTRACT NO. BW996M82

TRAFFIC CONCEPTS, INC.
325 Gambrills Road
Suite B
Gambrills, MD 21054
(410) 923-7101
FAX: (410) 923-6473
EMAIL: TRAFFIC@TRAFFIC-CONCEPTS.COM

DESIGNED BY	T.ZAYDEL	COUNTY	WICOMICO
DRAWN BY	T. ZAYDEL	LOGMILE	22B01304.17
CHECKED BY	K. SCHMID	T.I.M.S. NO.	
F.A.P. NO.	N/A	TOD NO.	

DRAWING NO. TS-1883 D GI

SHEET NO. 2 OF 4