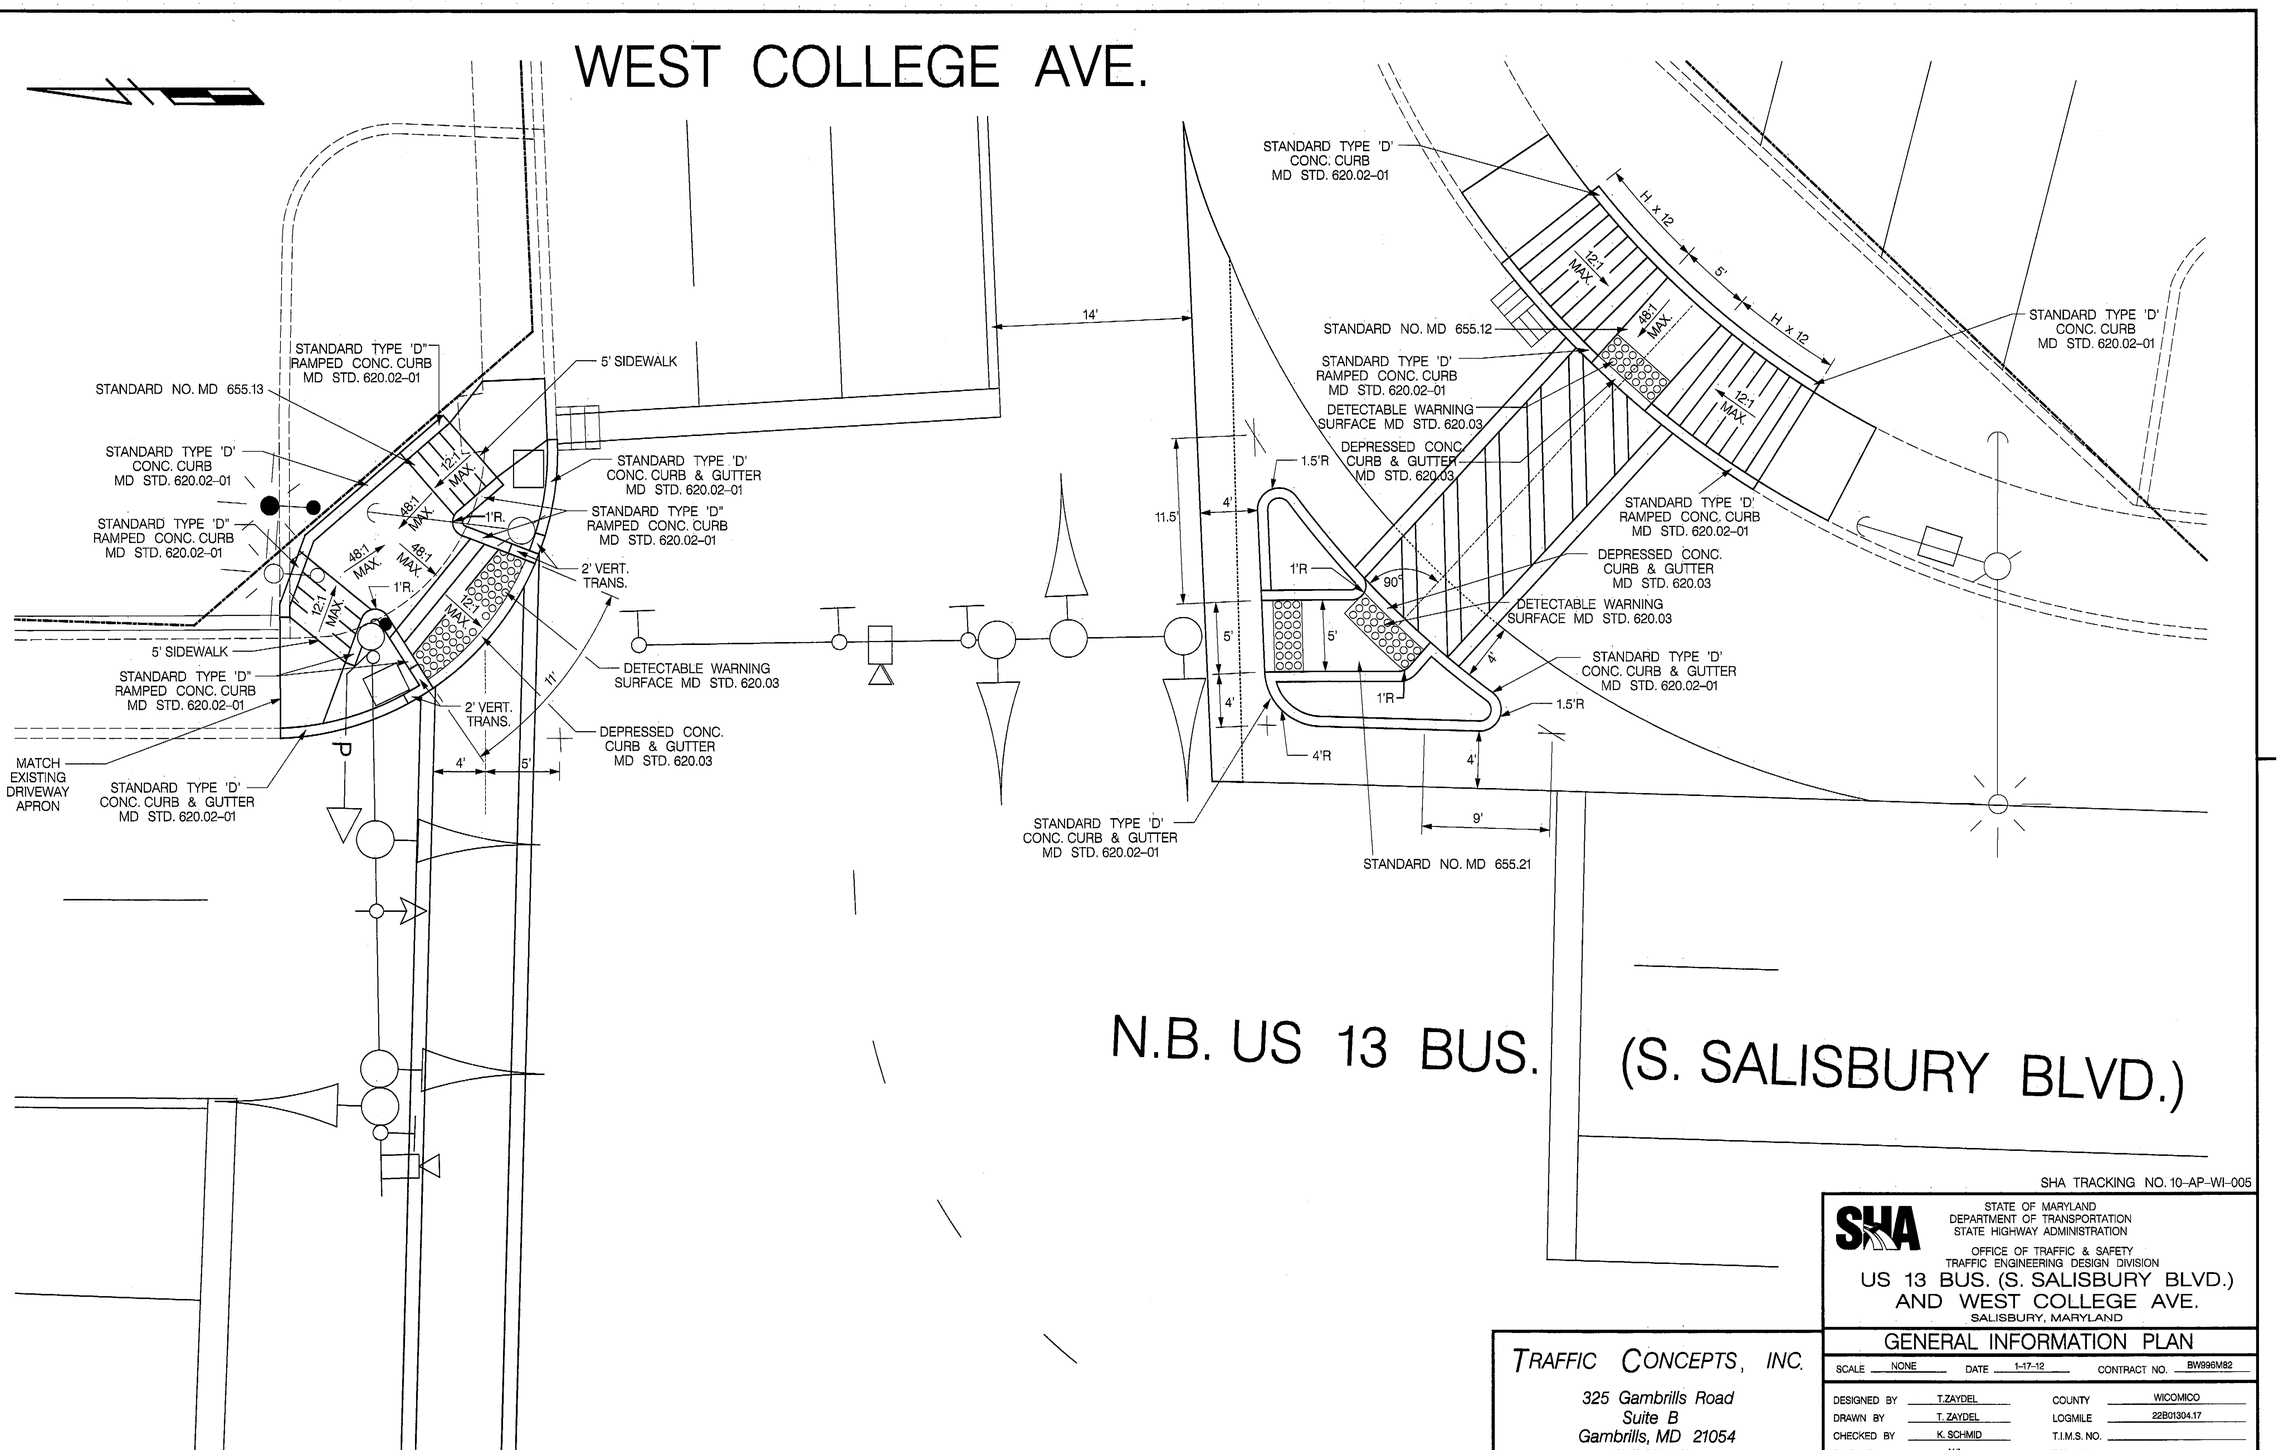

SHA TRACKING NO. 10-AP-WI-005

STATE OF MARYLAND
DEPARTMENT OF TRANSPORTATION
STATE HIGHWAY ADMINISTRATION

OFFICE OF TRAFFIC & SAFETY
TRAFFIC ENGINEERING DESIGN DIVISION

US 13 BUS. (S. SALISBURY BLVD.)
AND WEST COLLEGE AVE.
SALISBURY, MARYLAND

GENERAL INFORMATION PLAN

SCALE NONE DATE 1-17-12 CONTRACT NO. BW996M82

DESIGNED BY T.ZAYDEL COUNTY WICOMICO
DRAWN BY T. ZAYDEL LOGMILE 22B01304.17
CHECKED BY K. SCHMID T.I.M.S. NO.
F.A.P. NO. N/A TOD NO.

DRAWING NO. TS—1883 D GI SHEET NO. 3 OF 4

TRAFFIC CONCEPTS, INC.
325 Gambrills Road
Suite B
Gambrills, MD 21054
(410) 923-7101
FAX: (410) 923-6473
EMAIL: TRAFFIC@TRAFFIC-CONCEPTS.COM