F.H.WA REGION NO	STATE	FED. AID PROJ. NO	SHEET NO.	TOTAL SHEETS
3	MD.			

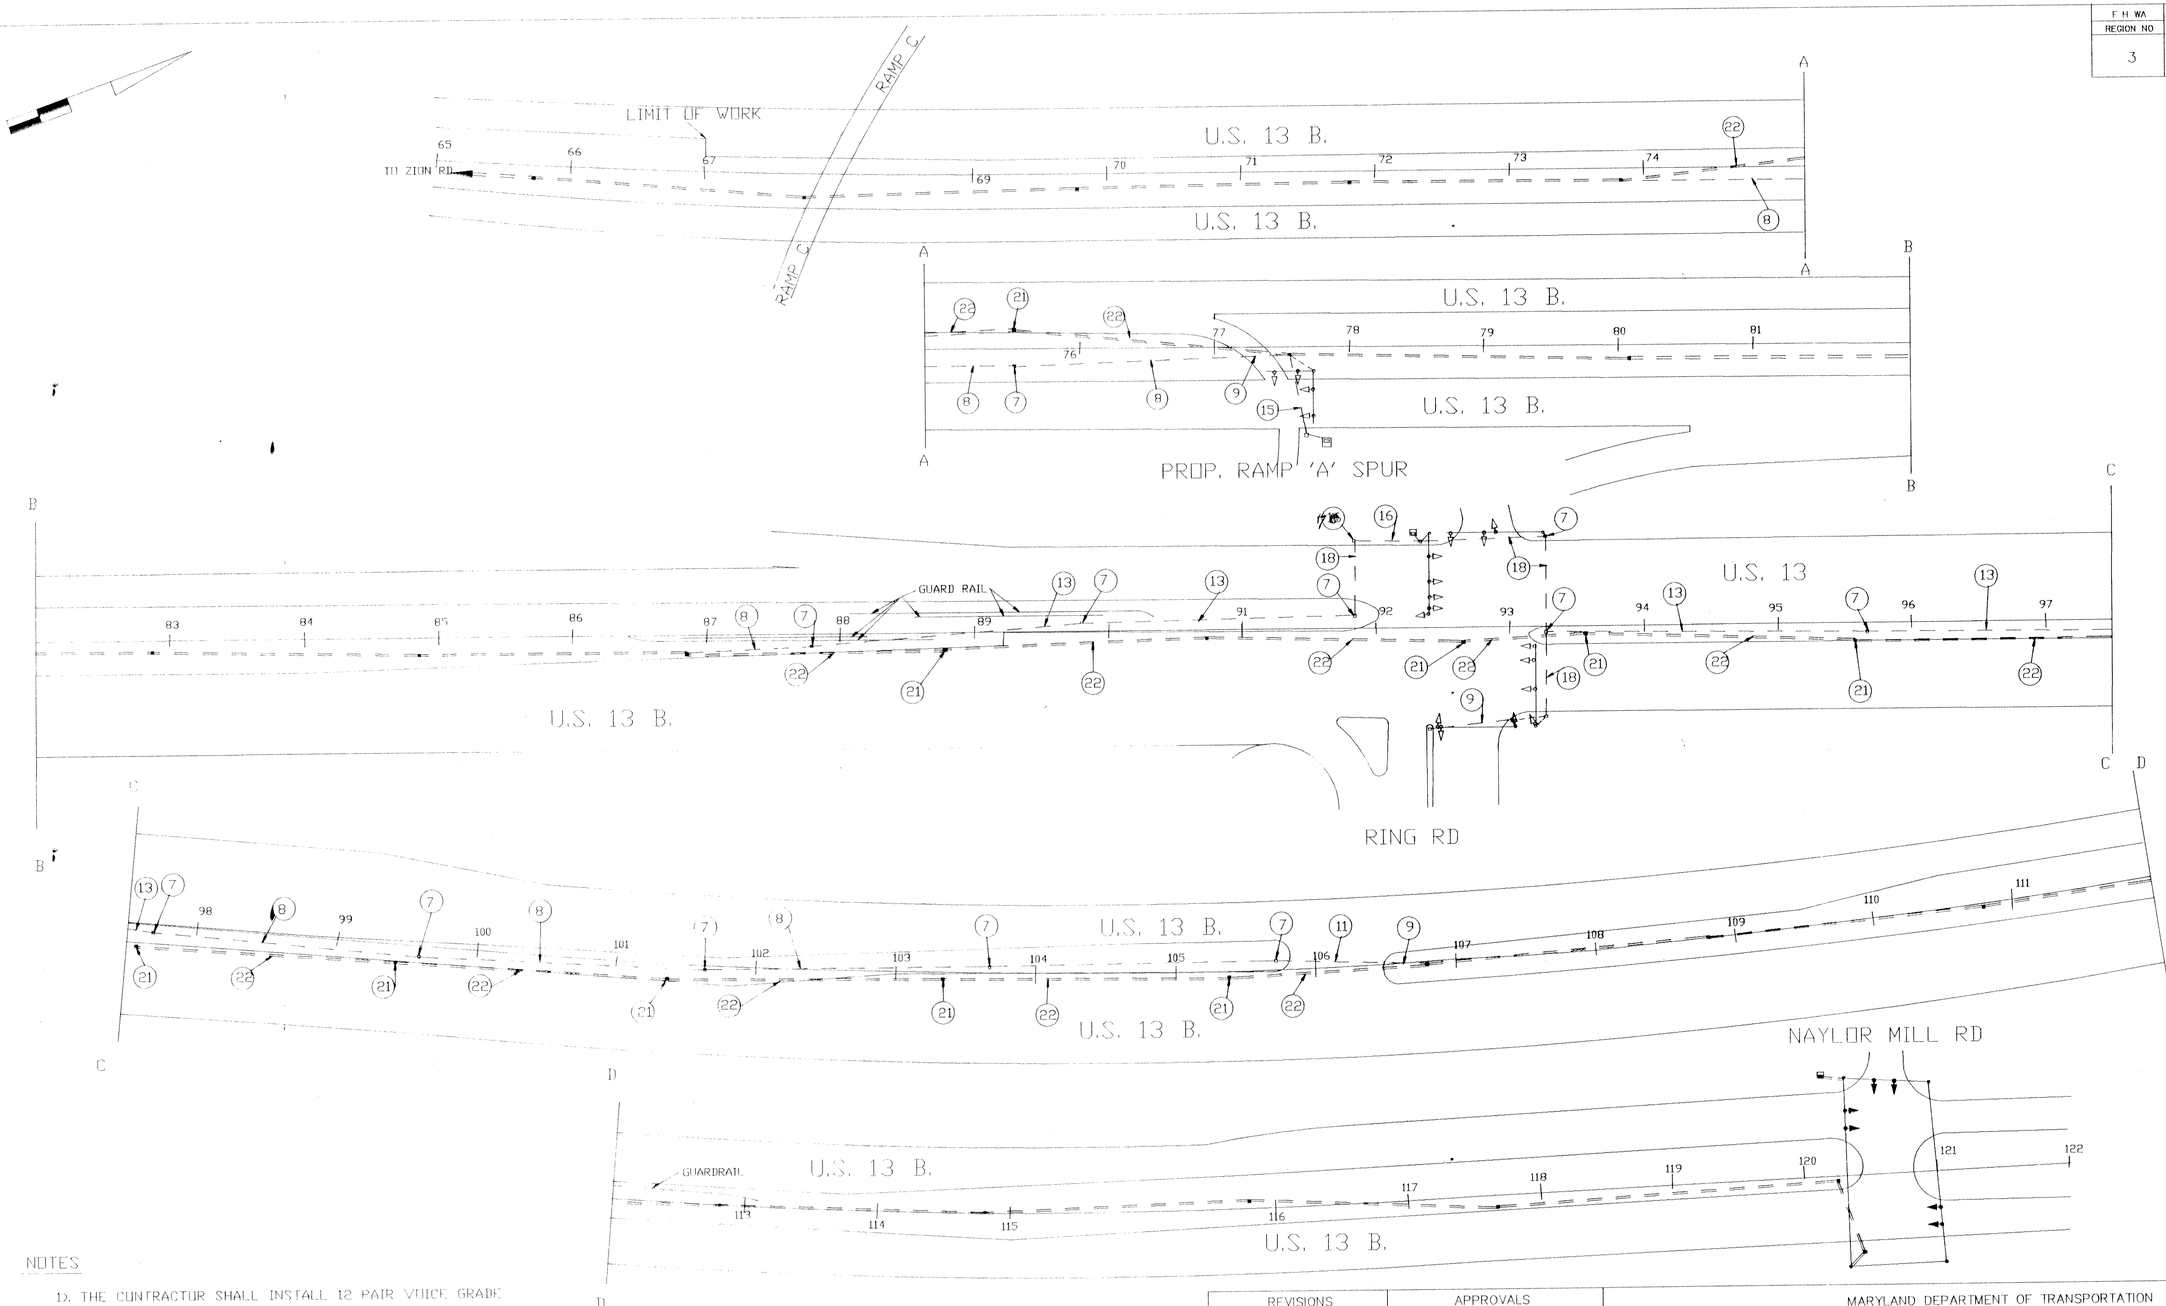

NOTES

1). THE CONTRACTOR SHALL INSTALL 12 PAIR VOICE GRADE INTERCONNECT CABLE FROM THE EXISTING CONTROLLER AT NAYLOR MILL RD TO THE NEW CONTROLLER AT THE CENTRE AT SALISBURY DR., THEN CONTINUE THE CABLE TO THE NEW CONTROLLER AT RAMP 'A' SPUR AND TERMINATE THE CABLE AT THE EXISTING CONTROLLER ON ZION RD.

REVISIONS	APPROVALS
	CHIEF, SIGNAL DESIGN SECTION 11/29/88
	ASST. DISTRICT ENGINEER, TRAFFIC
	CHIEF, BUREAU OF TRAFFIC ENGINEERING 11-22-88
	DEPUTY CHIEF ENGINEER, OFFICE OF TRAFFIC

MARYLAND DEPARTMENT OF TRANSPORTATION
STATE HIGHWAY ADMINISTRATION – OFFICE OF TRAFFIC
BUREAU OF TRAFFIC ENGINEERING

DRAWN BY: DCD
DES. BY: DCD
CHK. BY:
DATE: 11/88
SCALE: NONE
F.A.P. NO.
S.H.A. NO. WI-641-509-170

U.S. 13 INTERCONNECT PLAN
(FROM STA. 65+00 TO 122+00)

COUNTY: WICOMICO

TS/FILE NO. 2509

SHEET NO. ____ OF ____

02B01303.45