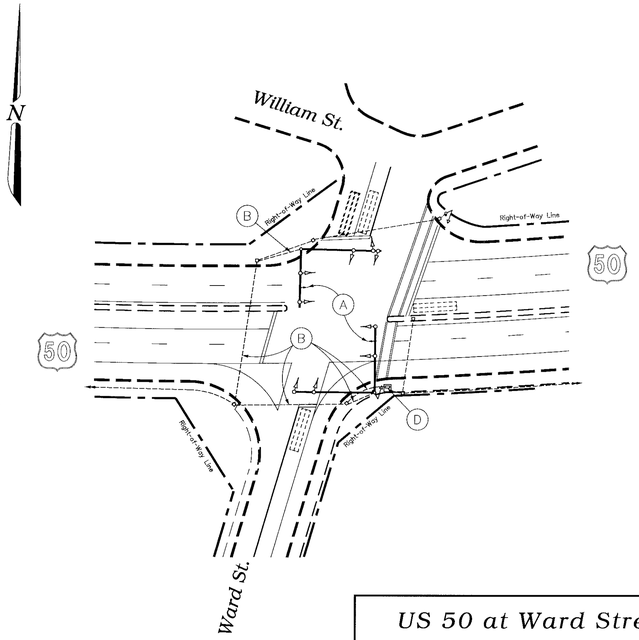

US 50 at Ward Street

TS- 1989-B

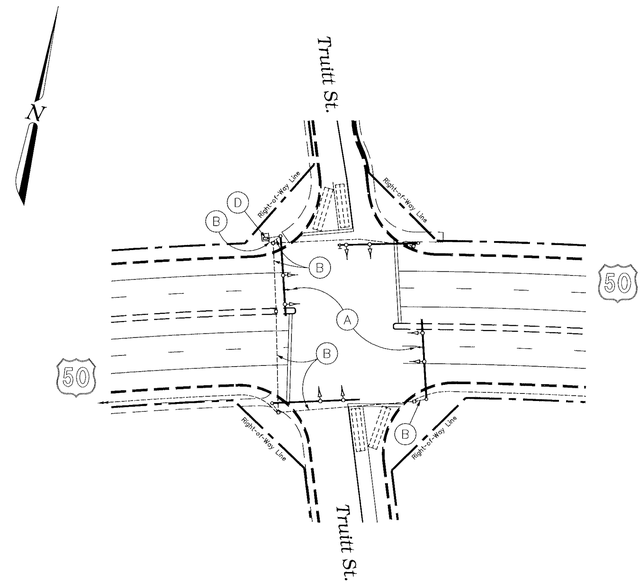

US 50 at Truitt Street

TS- 1969-A

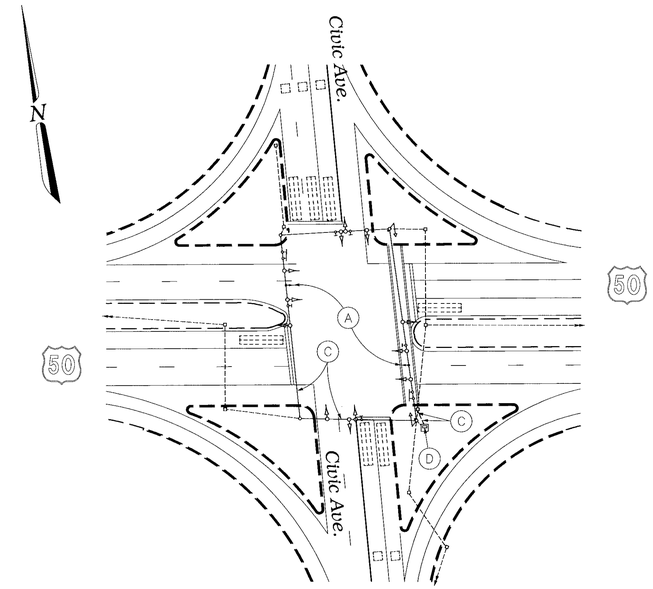

US 50 at Civic Avenue

TS- 1407-C

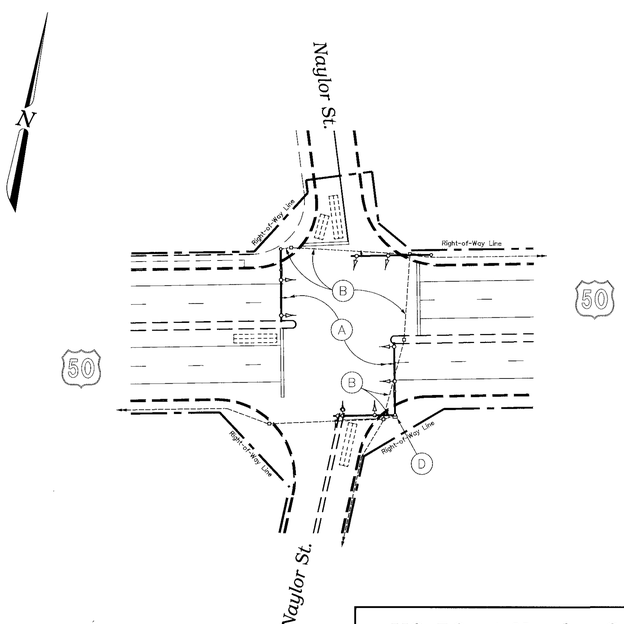

US 50 at Naylor Street

TS- 2085-D

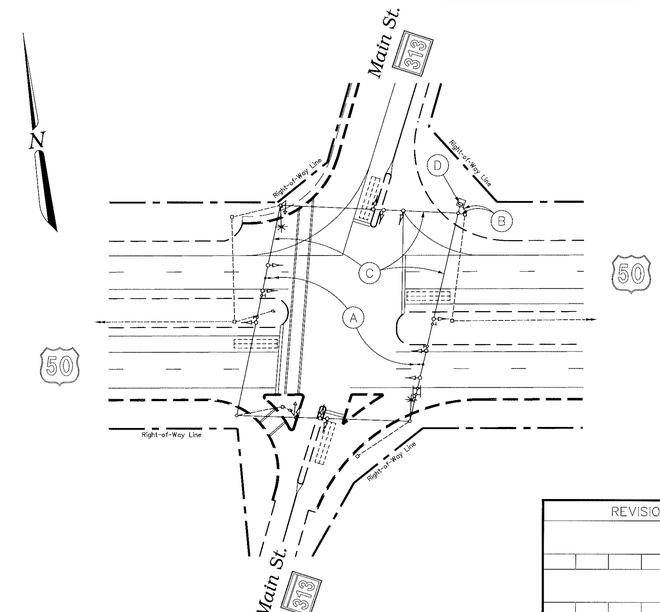

US 50 at Main Street

TS- 504-E

PROJECT DESCRIPTION

This project involves the installation of opticom pre-emption equipment along US 50 at the existing signalized intersections of Ward Street, Naylor Street, Truitt Street, East Main Street, and Civic Avenue. in Wicomico County, Maryland. US 50 is considered to run in an east/west direction.

The existing cabinets & contollers at each intersection shall be utilized.

EQUIPMENT LIST

B. Equipment to be furnished and/or installed by the Contractor.

Item No.	Quantity	Units	Description
1001	5	EA	Maintenance of traffic per assignment.
8012	10	EA	3M Opticom •521 detector eye.
8013	4	EA	3M Opticom •560 card rack.
8014	4	EA	3M Opticom •562 discriminator module.
8037	1950	LF	4-conductor Opticom detector cable.

CONTACT LIST

The contact persons for District •1 are as follows:

Mr. Donnie Drewer
District Engineer
410-543-6715

Mr. James Wright
A.D.E. - Maintenance
410-543-6715

Mr. Gene Cofiell
A.D.E. - Traffic
410-543-6715

Mr. Richard L. Daff
Chief, T.O.D.
410-787-7630

Mr. Bruce Poole
Utility Engineer
410-543-6715

CONSTRUCTION DETAILS

A. Install opticom detector eye (as directed by Engineer in the field).

B. Use existing conduit.

C. Use existing span wire.

D. Use existing cabinet/controller.

The Traffic Group

The Traffic Group, Inc.
Suite 600
40 W. Chesapeake Avenue
Towson, Maryland 21204
410-583-8400
1-800-583-8411
Fax 410-321-8458
Job. No. 970727-027
SIGPLANLDGN

REVISIONS	APPROVALS
	4/26/99 ASST. TRAFFIC ENGINEERING DESIGN DIVISION
	ASST. DISTRICT ENGINEER - TRAFFIC
	FOR 4/26/99 CHIEF, TRAFFIC ENGINEERING DESIGN DIVISION
	4/5/99 DIRECTOR, OFFICE OF TRAFFIC & SAFETY

MDOT – STATE HIGHWAY ADMINISTRATION

Office of Traffic & Safety

TRAFFIC ENGINEERING DESIGN DIVISION

(Traffic Signal Plan)

US 50 from Ward St. to Civic Ave.

DATE: March 25, 1999

LOG MILE • 22005016.40 - 22005017.39

DRAWN BY: J. Dirndorfer	F.A.P. NO. N/A	PLAN SHEET NO.: See Indv. Blocks	SHEET NO. 1 of 2
CHK. BY:	S.H.A. NO. AW297A5W / B5W		
SCALE: 1" = 50'	COUNTY: Wicomico		

I:\970727\027\Mark\signplan.dgn 31 MAR 99