F.H.W.A. REGION NO.	STATE	FED. AID PROJ. NO.	SHEET NO.	TOTAL SHEETS
3	MD			

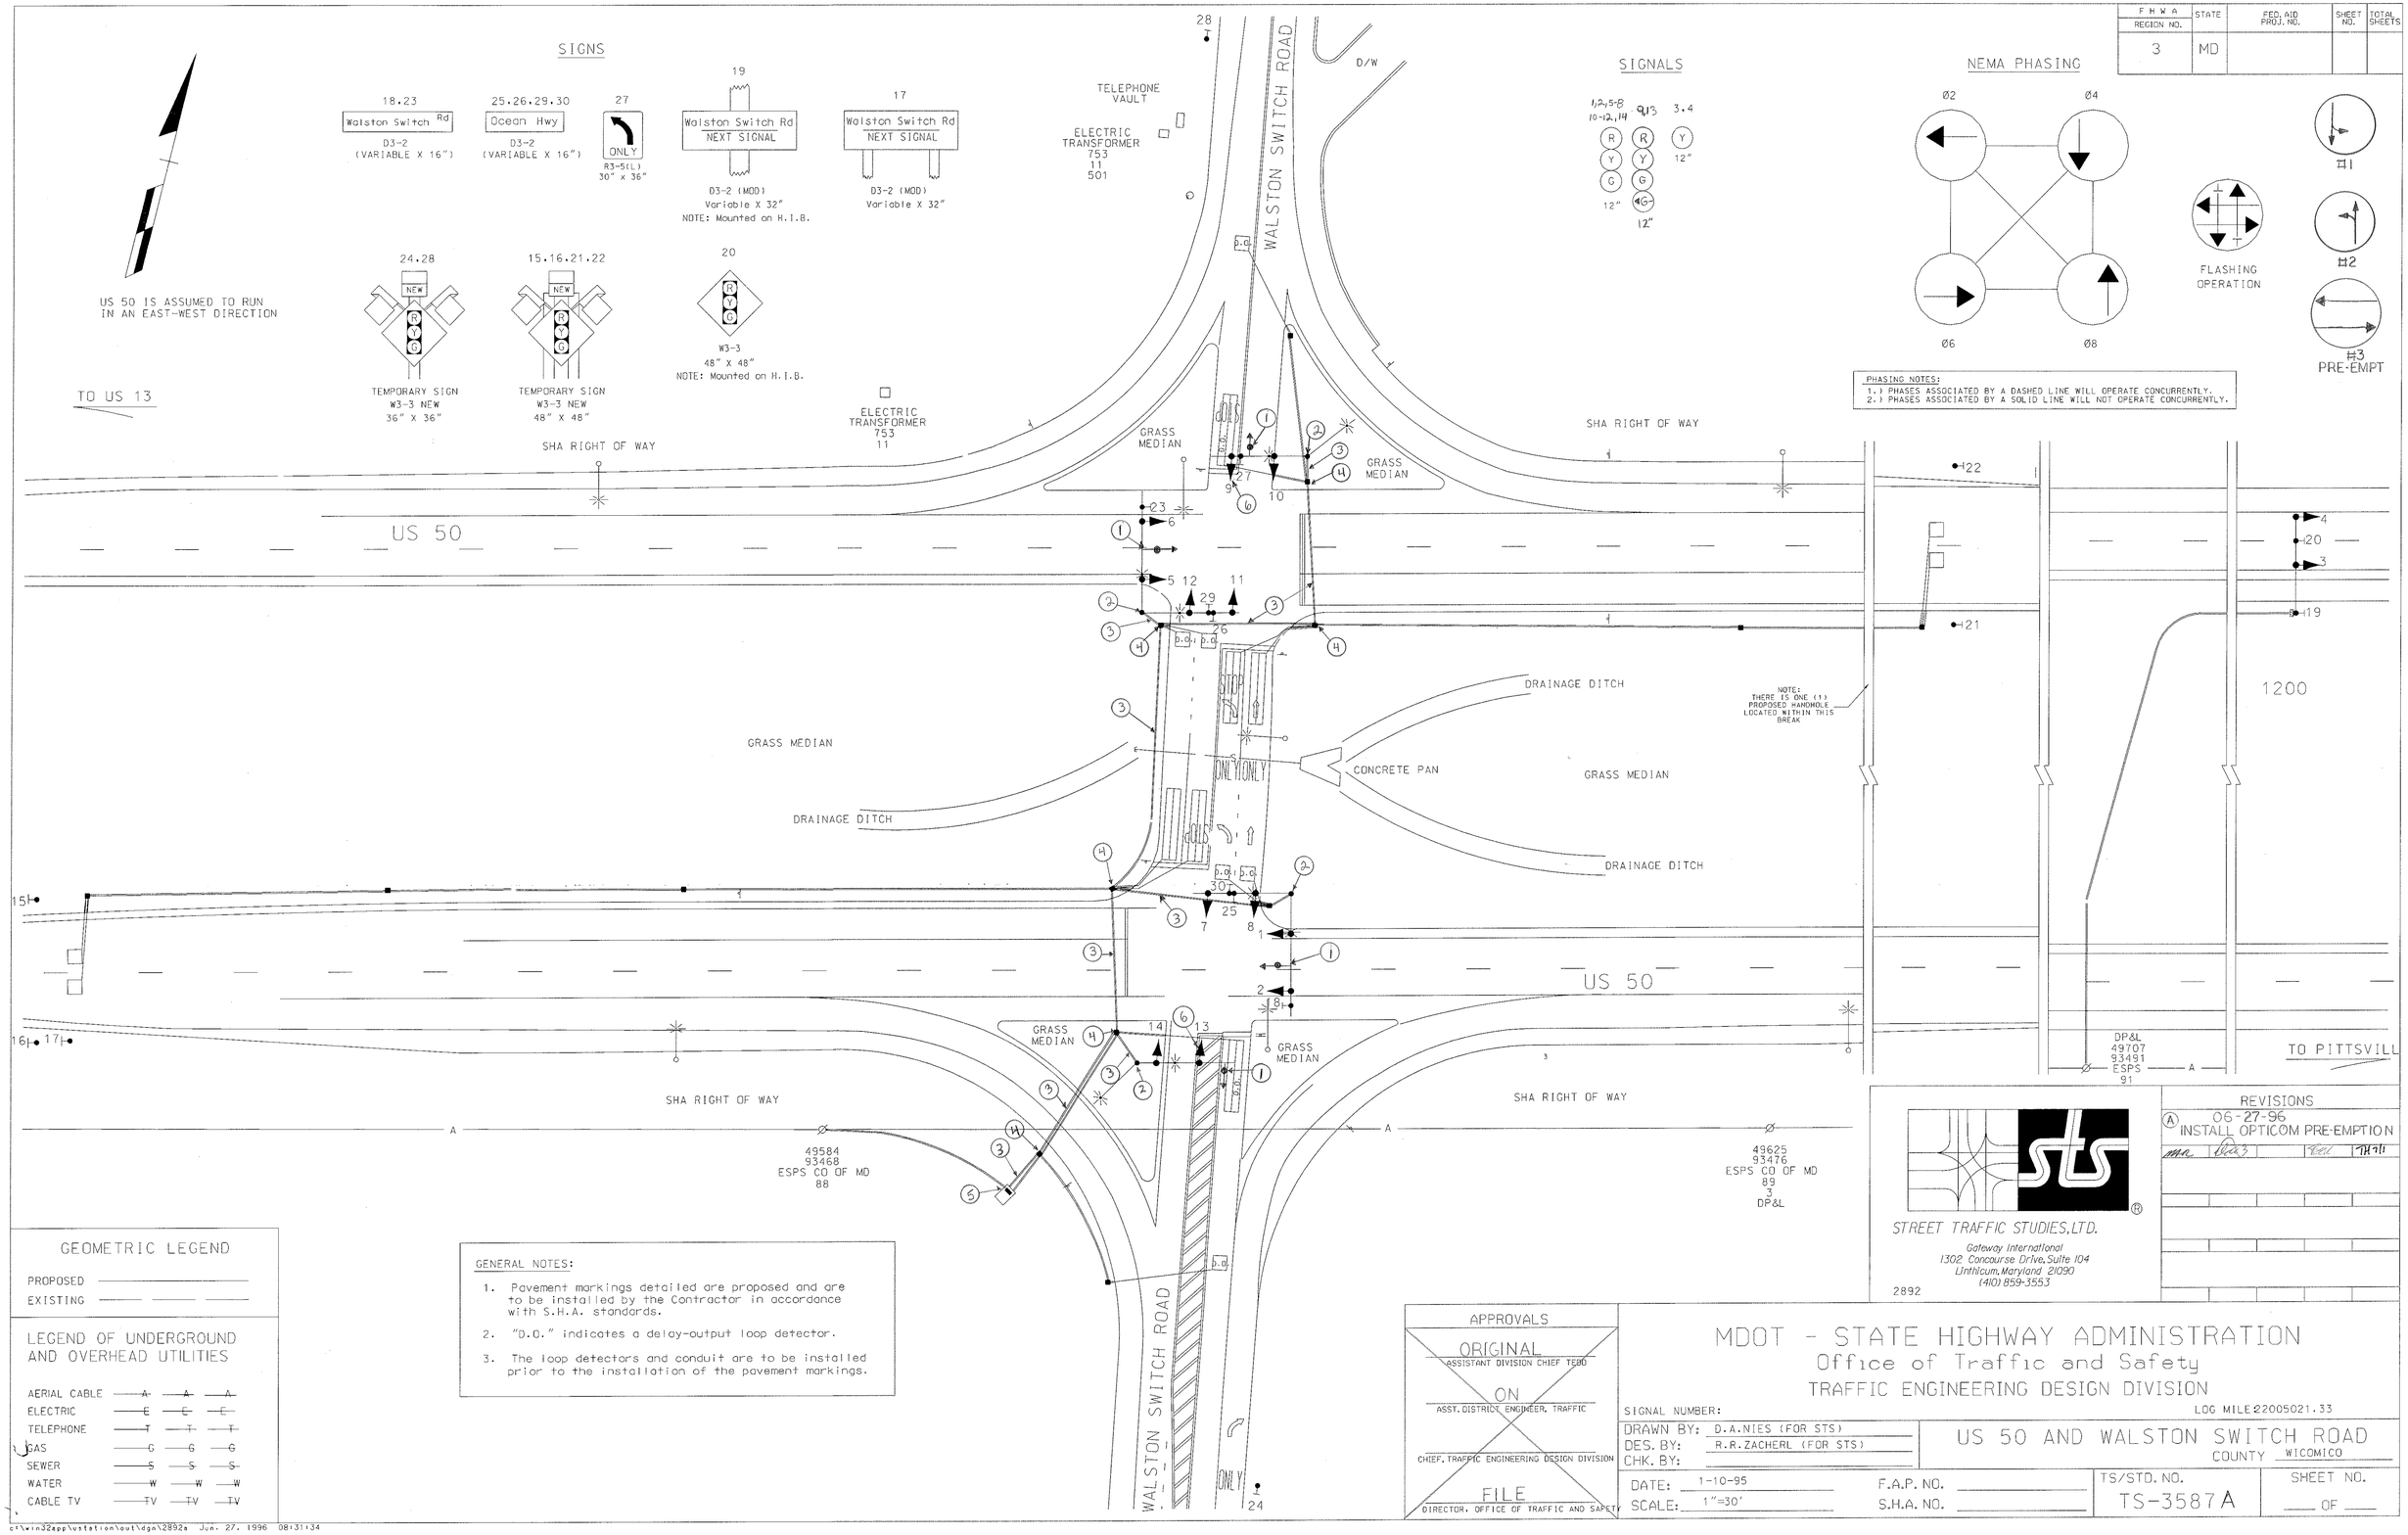

GEOMETRIC LEGEND

PROPOSED
EXISTING

LEGEND OF UNDERGROUND AND OVERHEAD UTILITIES

AERIAL CABLE
ELECTRIC
TELEPHONE
GAS
SEWER
WATER
CABLE TV

GENERAL NOTES:

1. Pavement markings detailed are proposed and are to be installed by the Contractor in accordance with S.H.A. standards.
2. "D.O." indicates a delay-output loop detector.
3. The loop detectors and conduit are to be installed prior to the installation of the pavement markings.

STREET TRAFFIC STUDIES, LTD.
Gateway International
1302 Concourse Drive, Suite 104
Linthicum, Maryland 21090
(410) 859-3553
2892

REVISIONS				
A	06-27-96 INSTALL OPTICOM PRE-EMPTION			

APPROVALS
ORIGINAL
ASSISTANT DIVISION CHIEF TEDD
ON
ASST. DISTRICT ENGINEER, TRAFFIC
CHIEF, TRAFFIC ENGINEERING DESIGN DIVISION
FILE
DIRECTOR, OFFICE OF TRAFFIC AND SAFETY

MDOT - STATE HIGHWAY ADMINISTRATION
Office of Traffic and Safety
TRAFFIC ENGINEERING DESIGN DIVISION

SIGNAL NUMBER:
LOG MILE 22005021.33

DRAWN BY: D.A.NIES (FOR STS)
DES. BY: R.R.ZACHERL (FOR STS)
CHK. BY:

US 50 AND WALSTON SWITCH ROAD
COUNTY WICOMICO

DATE: 1-10-95
SCALE: 1"=30'
F.A.P. NO.
S.H.A. NO.

TS/STD. NO. TS-3587 A
SHEET NO. ___ OF ___

c:\win32app\ustation\out\dga\2892a Jun. 27, 1996 08:31:34