F.H.W.A. REGION NO.	STATE	FED. AID PROJ. NO.	SHEET NO.	TOTAL SHEETS
3	MD.		5	26

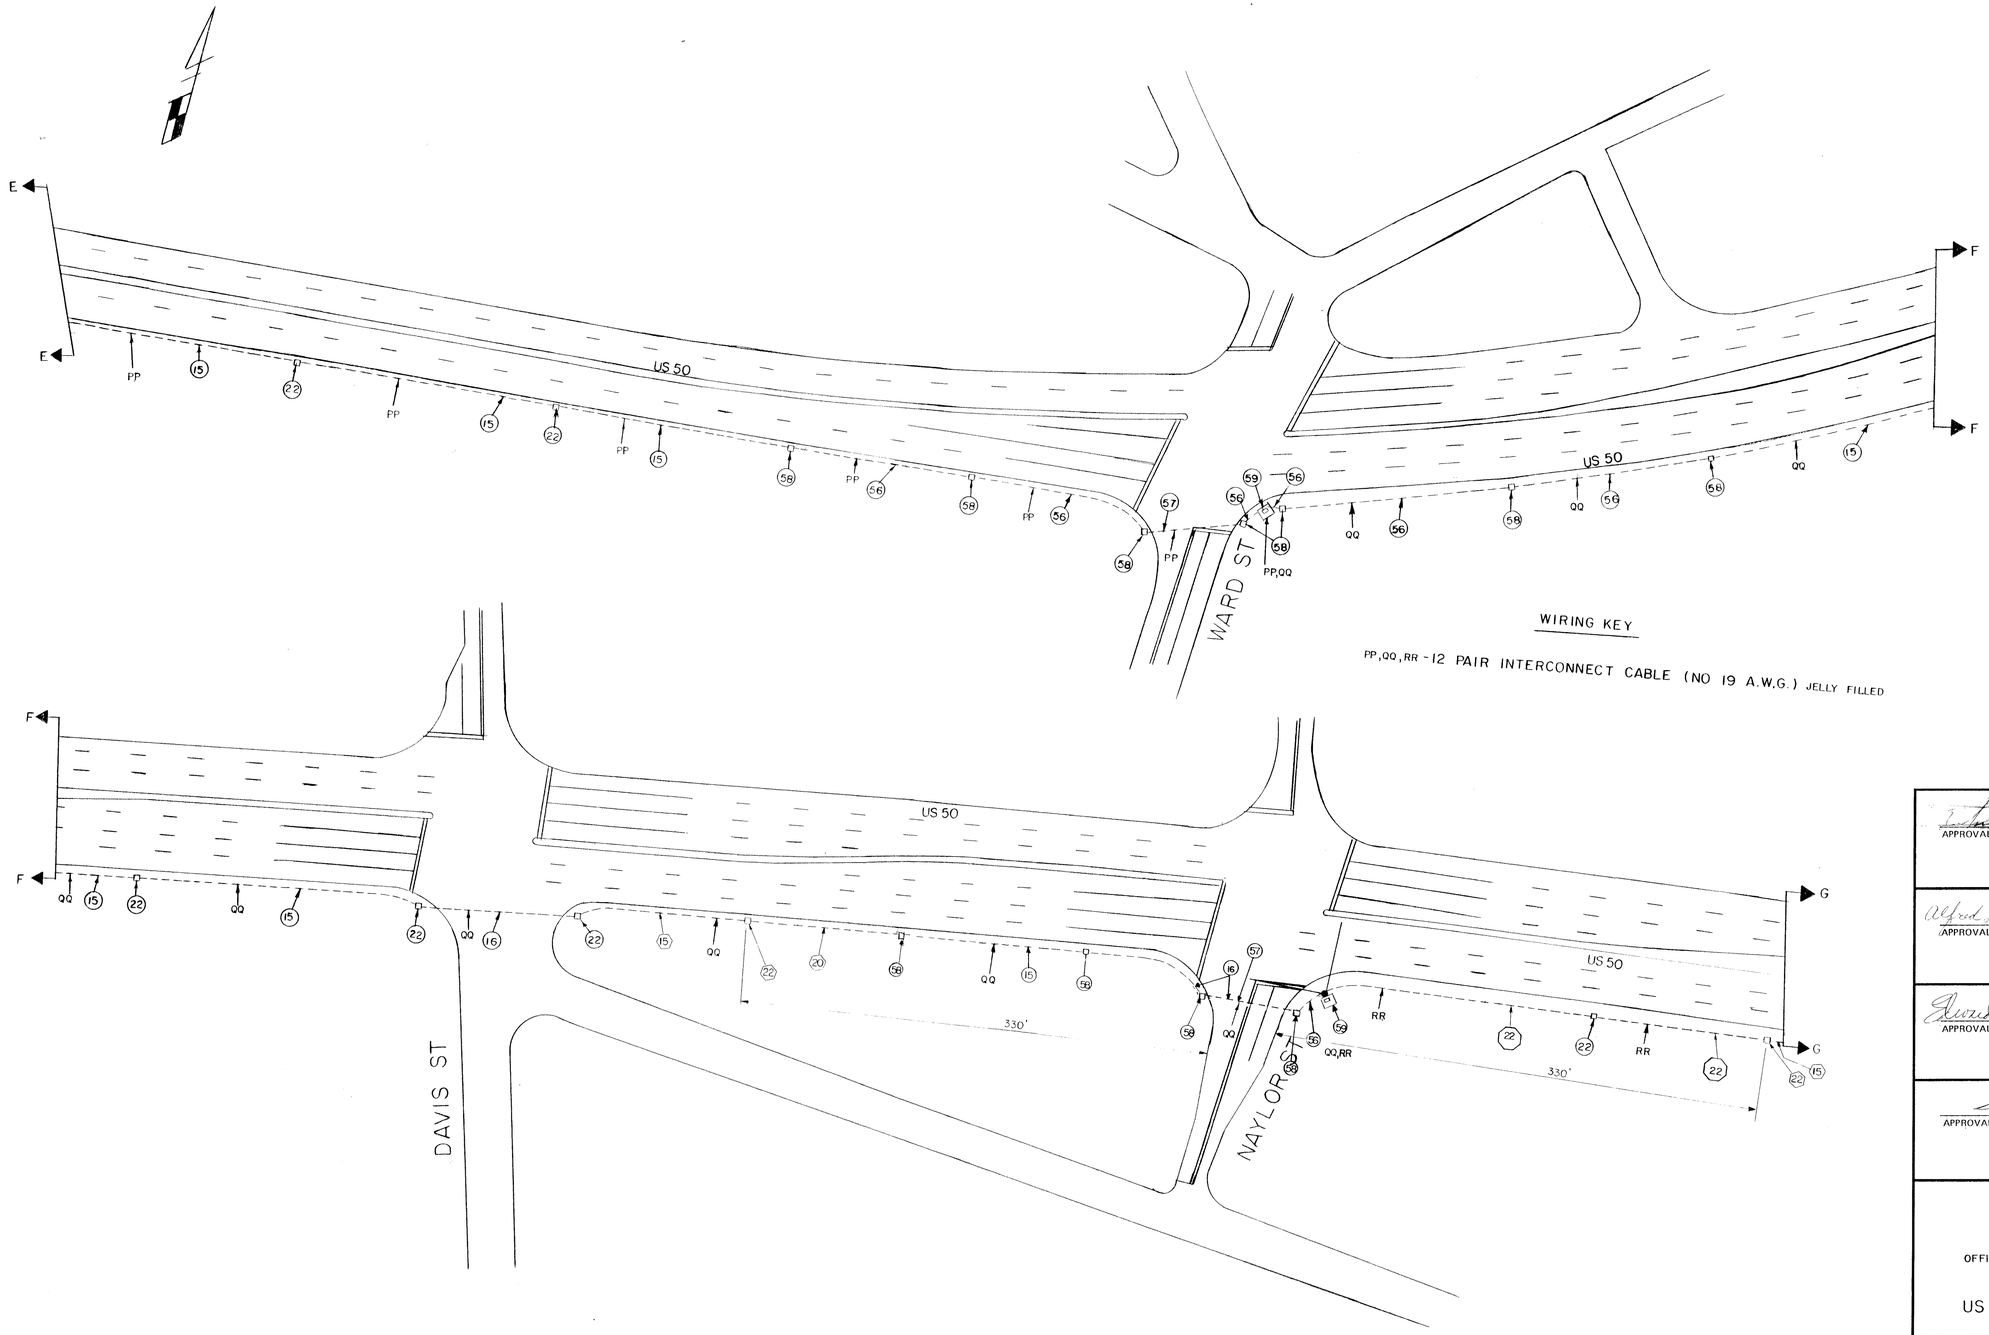

WIRING KEY

PP,QQ,RR - 12 PAIR INTERCONNECT CABLE (NO 19 A.W.G.) JELLY FILLED

APPROVAL: CHIEF SIGNAL DESIGN SECTION 9/10/84

APPROVAL: DISTRICT TRAFFIC ENGINEER Alfred D. Brudnichuk 9/6/84

APPROVAL: CHIEF BUREAU OF TRAFFIC ENGINEERING 9-11-84

APPROVAL: DEPUTY CHIEF ENGINEER TRAFFIC 9/13/84

(A) 4-10-85 ADJUST CONDUIT SIZE

TMZ

REVISIONS

STATE OF MARYLAND
DEPARTMENT OF TRANSPORTATION
STATE HIGHWAY ADMINISTRATION

OFFICE OF TRAFFIC – BUREAU OF TRAFFIC ENGINEERING

INTERCONNECT PLAN

US 50 FROM WARD ST TO NAYLOR ST

SCALE	DATE	CONTRACT NO.
50' = 1"	7/12/84	WI-632-502-185

DRAWN BY: D MILLER COUNTY: WICOMICO

DESIGNED BY: Thomas Tarpalek SIGNAL NO.:

CHECKED BY: Dennis J. Dodd 9-10-84

DRAWING NO. TS-1974 A

22005012.65