F.H.W.A. REGION NO.	STATE	FED. AID PROJ. NO.	SHEET NO.	TOTAL SHEETS
3	MD.		11	26

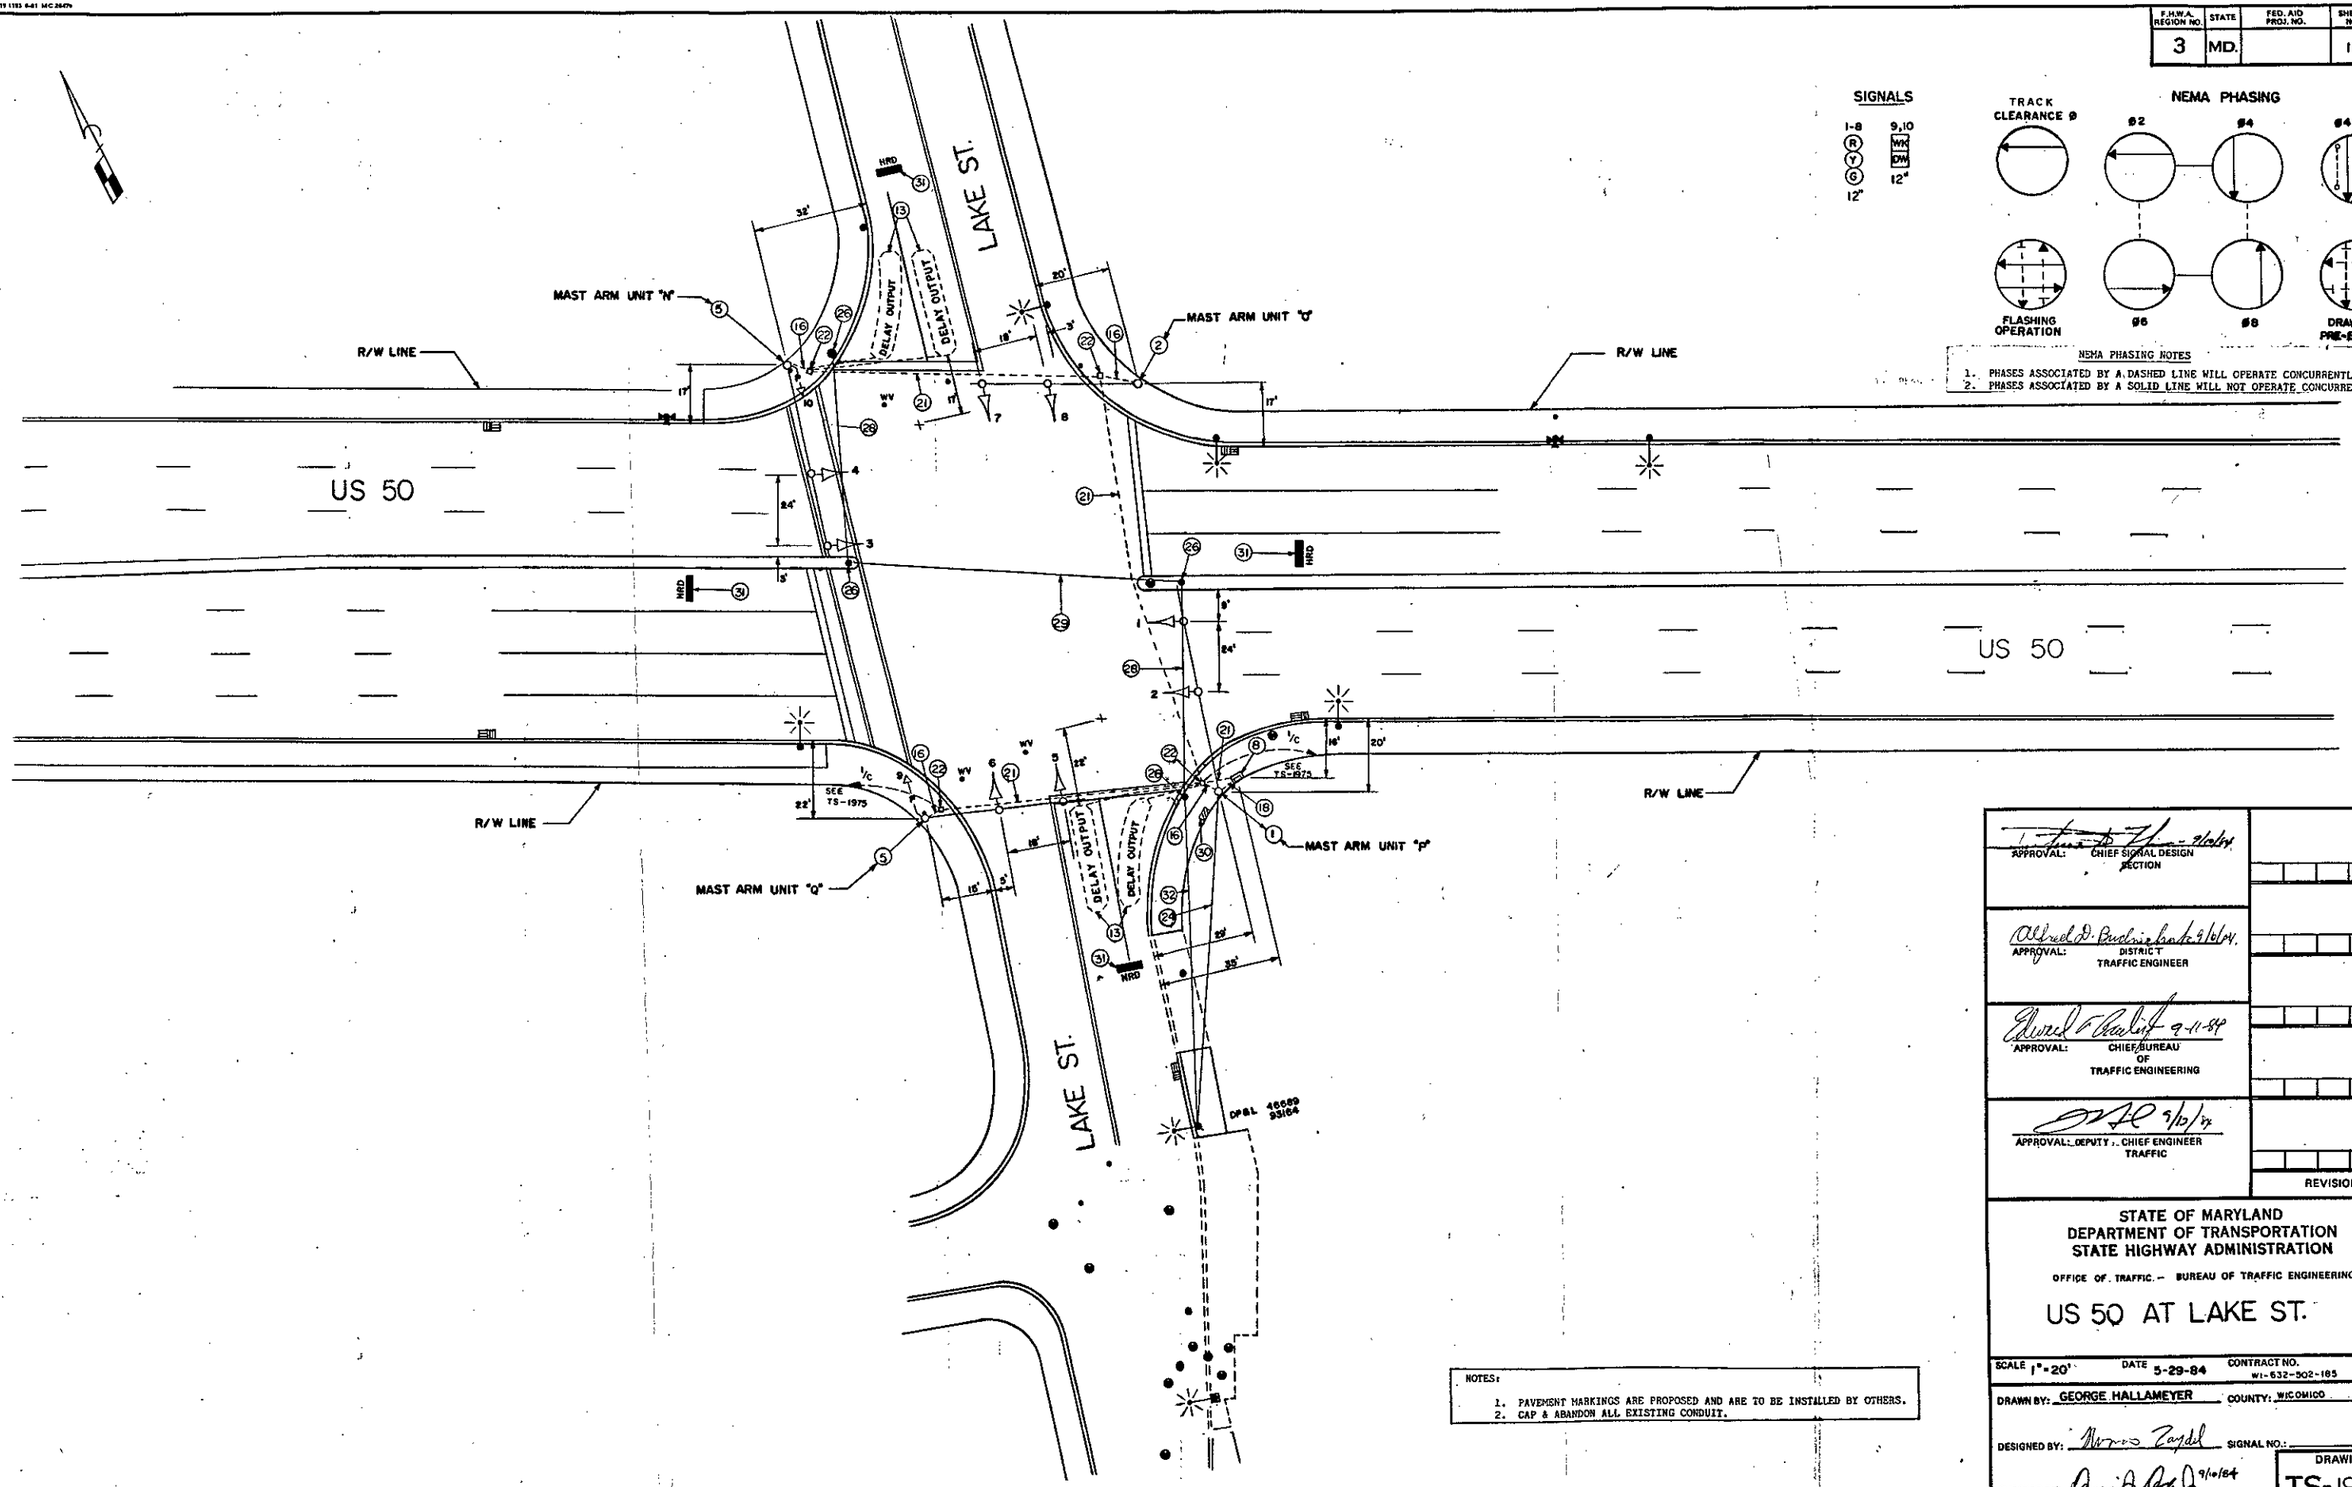

NOTES:

1. PAVEMENT MARKINGS ARE PROPOSED AND ARE TO BE INSTALLED BY OTHERS.
2. CAP & ABANDON ALL EXISTING CONDUIT.

APPROVAL: CHIEF SIGNAL DESIGN SECTION 9/6/84

APPROVAL: DISTRICT TRAFFIC ENGINEER 9/6/84

APPROVAL: CHIEF BUREAU OF TRAFFIC ENGINEERING 9-11-84

APPROVAL: DEPUTY CHIEF ENGINEER TRAFFIC 9/10/84

REVISIONS

STATE OF MARYLAND
DEPARTMENT OF TRANSPORTATION
STATE HIGHWAY ADMINISTRATION

OFFICE OF TRAFFIC – BUREAU OF TRAFFIC ENGINEERING

US 50 AT LAKE ST.

SCALE 1"=20' DATE 5-29-84 CONTRACT NO. WI-632-502-185

DRAWN BY: GEORGE HALLAMEYER COUNTY: WICOMICO

DESIGNED BY: Norris Zaydel SIGNAL NO.:

CHECKED BY: 9/10/84

DRAWING NO. TS-1964

22005015.44