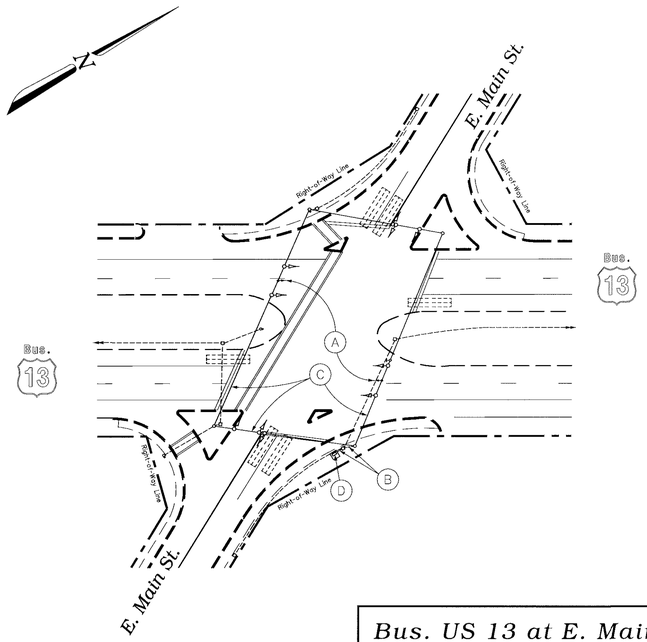

Bus. US 13 at E. Main St.

TS- 1831-B

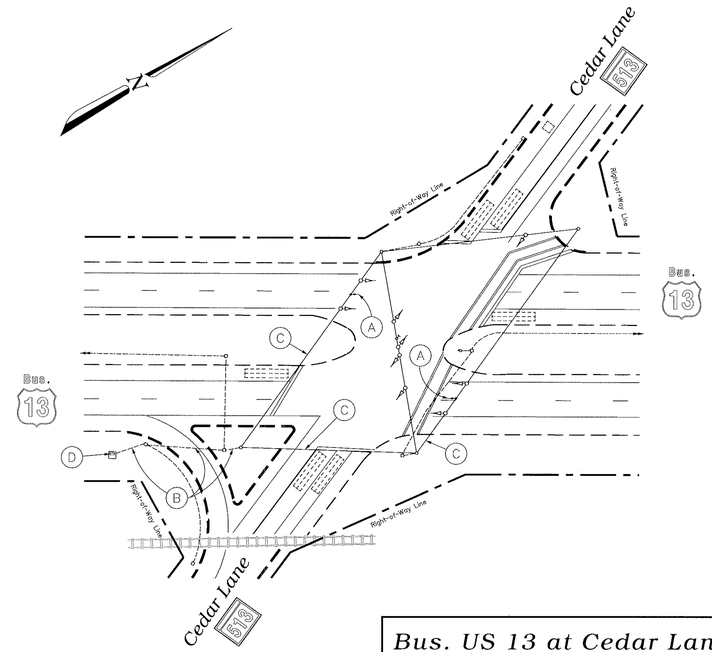

Bus. US 13 at Cedar Lane

TS- 1830-D

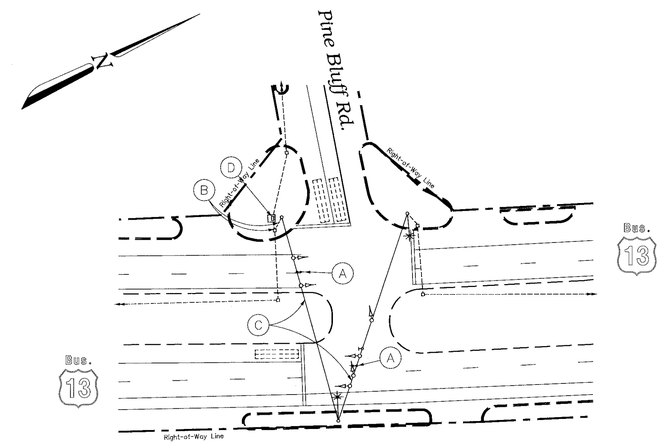

Bus. US 13 at Pine Bluff Rd.

TS- 1733-C

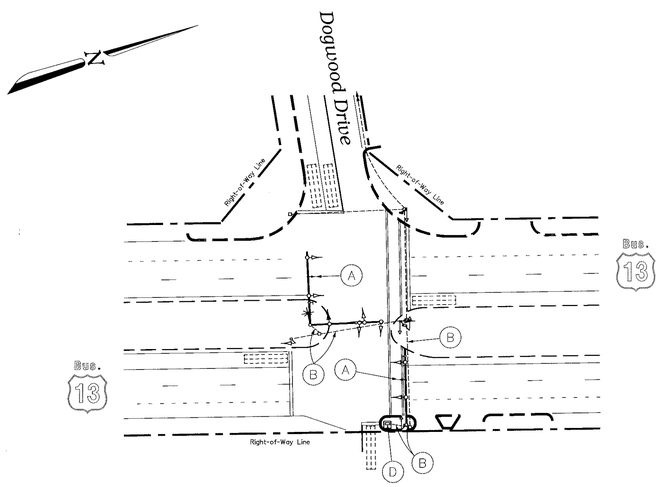

Bus. US 13 at Dogwood Dr.

TS- 2663-A

PROJECT DESCRIPTION

This project involves the installation of opticom pre-emption equipment along Bus. US 13 at the existing signalized intersections of East Main Street, Cedar Lane, Pine Bluff Road, and Dogwood Drive in Wicomico County, Maryland. Bus. US 13 is considered to run in a north/south direction.

The existing cabinets & contollers at each intersection shall be utilized.

EQUIPMENT LIST

B. Equipment to be furnished and/or installed by the Contractor.

Item No.	Quantity	Units	Description
1001	4	EA	Maintenance of traffic per assignment.
8012	8	EA	3M Opticom *521 detector eye.
8013	4	EA	3M Opticom *560 card rack.
8014	4	EA	3M Opticom *562 discriminator module.
8037	1600	LF	4-conductor Opticom detector cable.

CONSTRUCTION DETAILS

A. Install opticom detector eye (as directed by Engineer in the field).

B. Use existing conduit.

C. Use existing span wire.

D. Use existing cabinet/controller.

CONTACT LIST

The contact persons for District #1 are as follows:

Mr. Donnie Drewer
District Engineer
410-543-6715

Mr. James Wright
A.D.E. - Maintenance
410-543-6715

Mr. Gene Cofiell
A.D.E. - Traffic
410-543-6715

Mr. Richard L. Daff
Chief, T.O.D.
410-787-7630

Mr. Bruce Poole
Utility Engineer
410-543-6715

The Traffic Group

The Traffic Group, Inc.
Suite 600
40 W. Chesapeake Avenue
Towson, Maryland 21204
410-583-8405
1-800-583-8411
Fax 410-321-8458
Job No. 970727-027
SIGPLAN2.DGN

REVISIONS	APPROVALS
	4/4/97 ASST. TRAFFIC ENGINEERING DESIGN DIVISION
	ASST. DISTRICT ENGINEER - TRAFFIC
	CHIEF, TRAFFIC ENGINEERING DESIGN DIVISION
	4/8/99 DIRECTOR, OFFICE OF TRAFFIC & SAFETY

MDOT – STATE HIGHWAY ADMINISTRATION
Office of Traffic & Safety
TRAFFIC ENGINEERING DESIGN DIVISION
(Traffic Signal Plan)

Bus. US 13 from East Main St. to Dogwood Dr.

DATE: March 25, 1999

LOG MILE * 22B01302.08 - 22B01303.64

DRAWN BY: J. Dirndorfer	F.A.P. NO. N/A	PLAN SHEET NO.: See Indv. Blocks	SHEET NO. 2 of 2
CHK. BY: Alan Gedwill	S.H.A. NO. AW277A5W / B5W		
SCALE: 1" = 50'	COUNTY: Wicomico		

f:\970727.027\sheets\signplan.dgn 31 MAR 99