WIRING DIAGRAM - MD 213 AND CROSS ST./PHILOSOPHERS TERR.

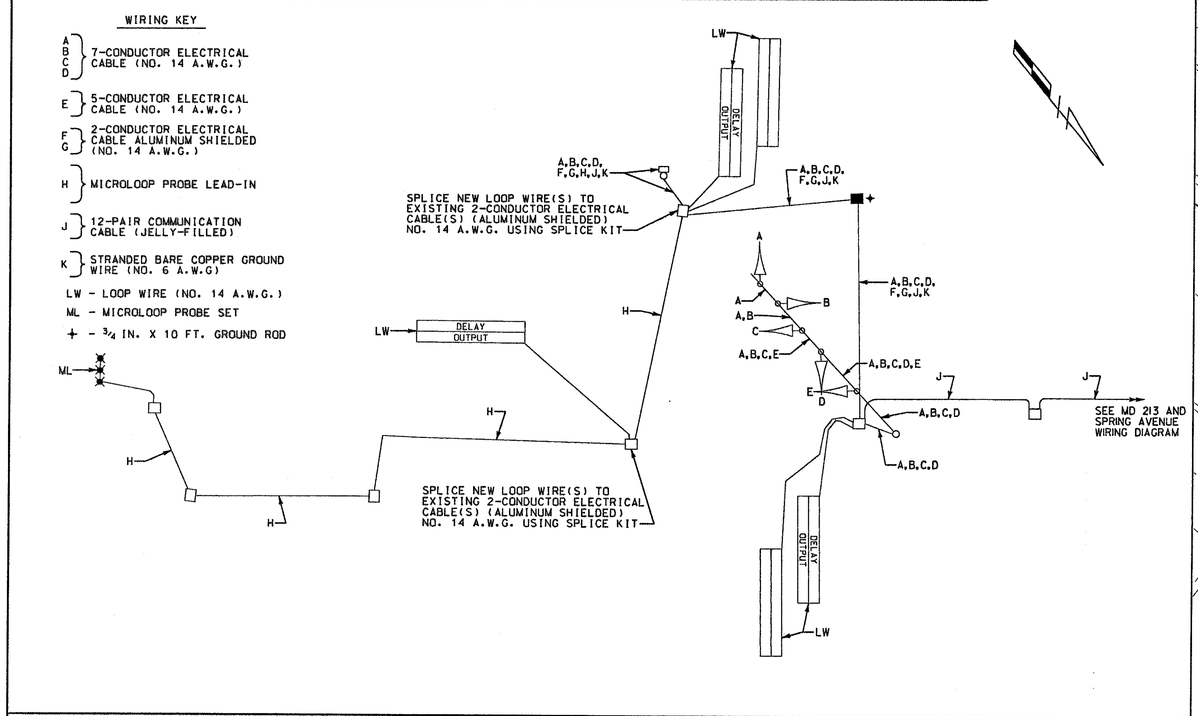

WIRING DIAGRAM - MD 213 AND SPRING AVENUE

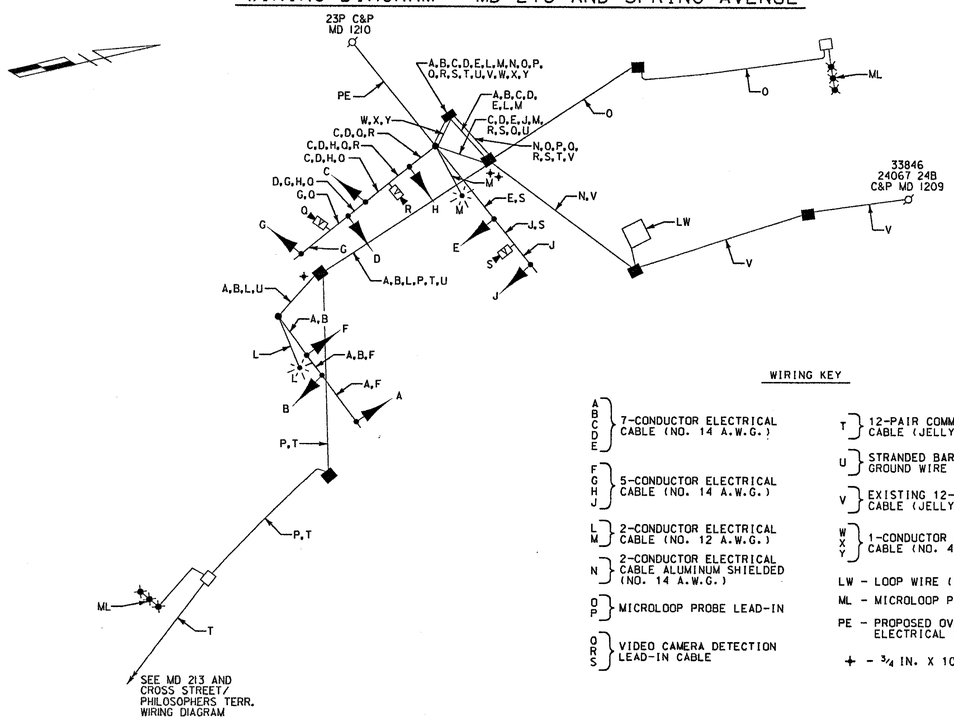

DIMENSION DIAGRAM - MD 213 AND SPRING AVENUE

SCALE: 1"=10'

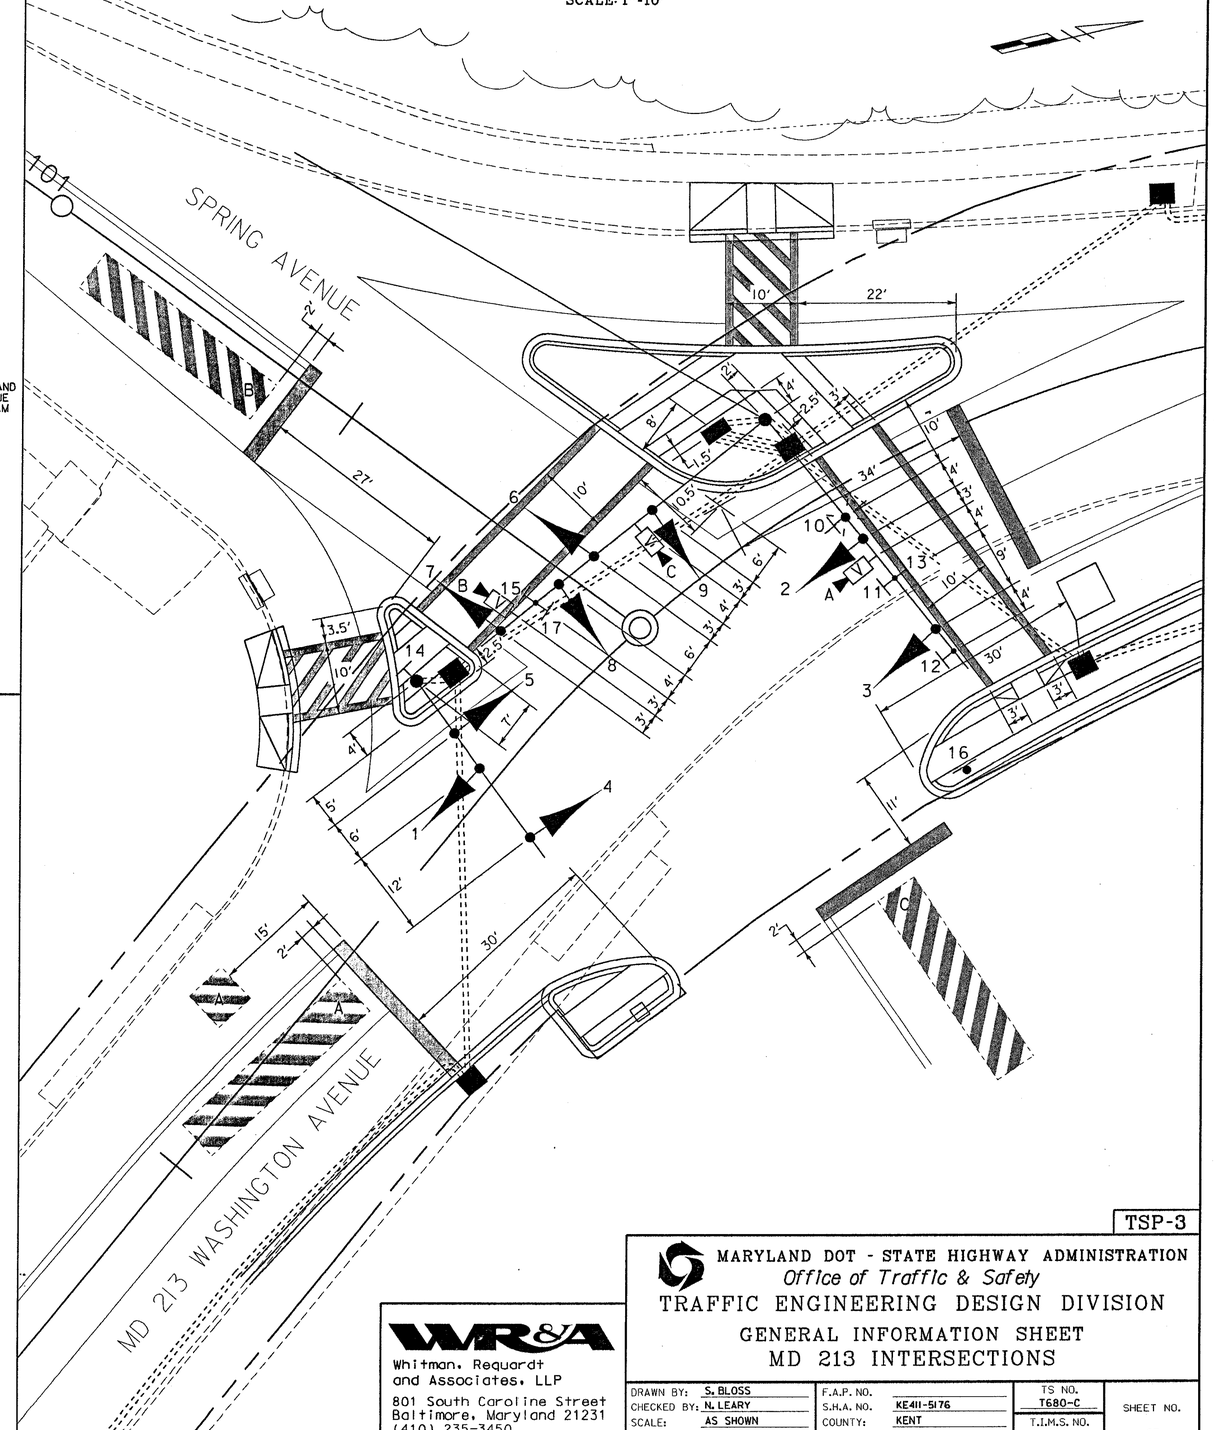

TSP-3

WR&A
Whitman, Requardt and Associates, LLP
801 South Caroline Street
Baltimore, Maryland 21231
(410) 235-3450

MARYLAND DOT - STATE HIGHWAY ADMINISTRATION
Office of Traffic & Safety
TRAFFIC ENGINEERING DESIGN DIVISION
GENERAL INFORMATION SHEET
MD 213 INTERSECTIONS

DRAWN BY: S. BLOSS	F.A.P. NO.	TS NO. T680-C	SHEET NO.
CHECKED BY: N. LEARY	S.H.A. NO. KE411-5176		
SCALE: AS SHOWN	COUNTY: KENT	T.I.M.S. NO. F444	OF
DATE: 6/9/2004	LOG MILE:		

M:\3149227\f444gd03.dgn