B. EQUIPMENT TO BE FURNISHED AND/OR INSTALLED BY THE CONTRACTOR.

CAT. CODE	ITEM NO.	DESCRIPTION	QUANTITY
500000	5002	12 in yellow heat applied permanent preformed thermoplastic pavement marking material.	160 LF
585616	5008	5 in white heat applied permanent preformed thermoplastic pavement marking material.	5000 LF
585618	5009	5 in yellow heat applied permanent preformed thermoplastic pavement marking material.	6700 LF
585630	5012	Heat applied permanent preformed thermoplastic pavement marking arrow (4-left, 1-right).	5 EA

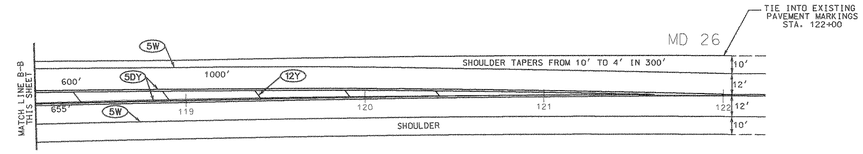

NOTE:

THE STOPLINES AND CROSSWALKS SHOWN ON THIS PLAN ARE DETAILED AND DIMENSIONED ON THE TRAFFIC SIGNAL PLAN.

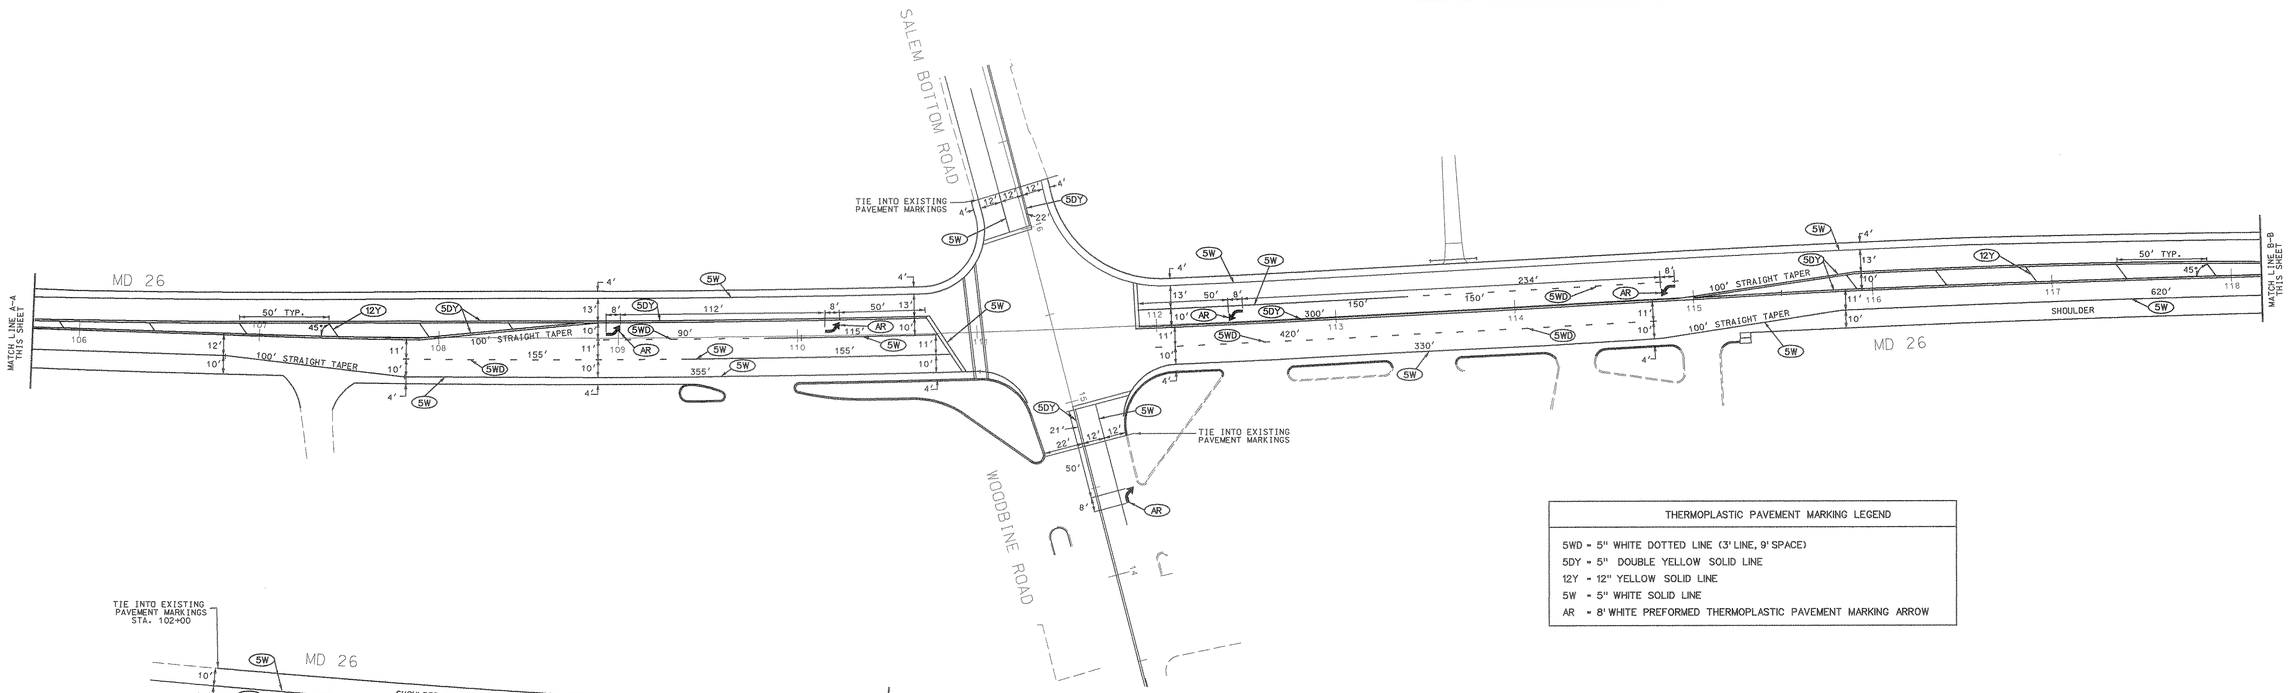

THERMOPLASTIC PAVEMENT MARKING LEGEND
5WD = 5" WHITE DOTTED LINE (3' LINE, 9' SPACE)
5DY = 5" DOUBLE YELLOW SOLID LINE
12Y = 12" YELLOW SOLID LINE
5W = 5" WHITE SOLID LINE
AR = 8' WHITE PREFORMED THERMOPLASTIC PAVEMENT MARKING ARROW

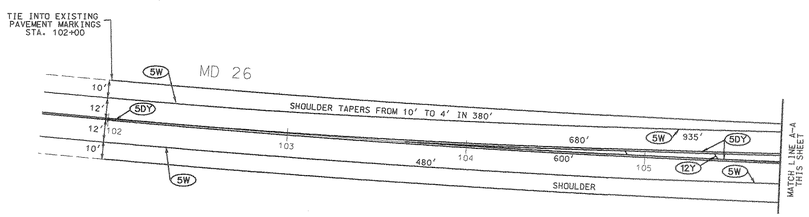

STREET TRAFFIC STUDIES, LTD.
400 Crain Hwy. N.W.
Glen Burnie, MD 21061
Ph (410) 590-5500
Fax (410) 590-6637

4000PM.dgn TASK13

REVISIONS	APPROVALS
	TEAM LEADER, TRAFFIC ENGINEERING DESIGN DIVISION
	ASST. CHIEF, TRAFFIC ENGINEERING DESIGN DIVISION
	CHIEF, TRAFFIC ENGINEERING DESIGN DIVISION
	DIRECTOR, TRAFFIC & SAFETY

MARYLAND DOT - STATE HIGHWAY ADMINISTRATION
Office of Traffic & Safety
TRAFFIC ENGINEERING DESIGN DIVISION
MD 26 AND WOODBINE RD / SALEM BOTTOM RD
PAVEMENT MARKING PLAN

DRAWN BY:	R.C.	F.A.P. NO.		TS NO.	
CHECKED BY:	W.H.N.	S.H.A. NO.	AW 537-506-785	1690B	SHEET NO.
SCALE:	1"= 40'	COUNTY:	CARROLL	T.I.M.S. NO.	
DATE:	12/11/01	LOG MILE:	0602603.62	E526	18 OF 43