F H W A REGION NO.	STATE	FED. AID PROJ. NO.	SHEET NO.	TOTAL SHEETS
3	MD			

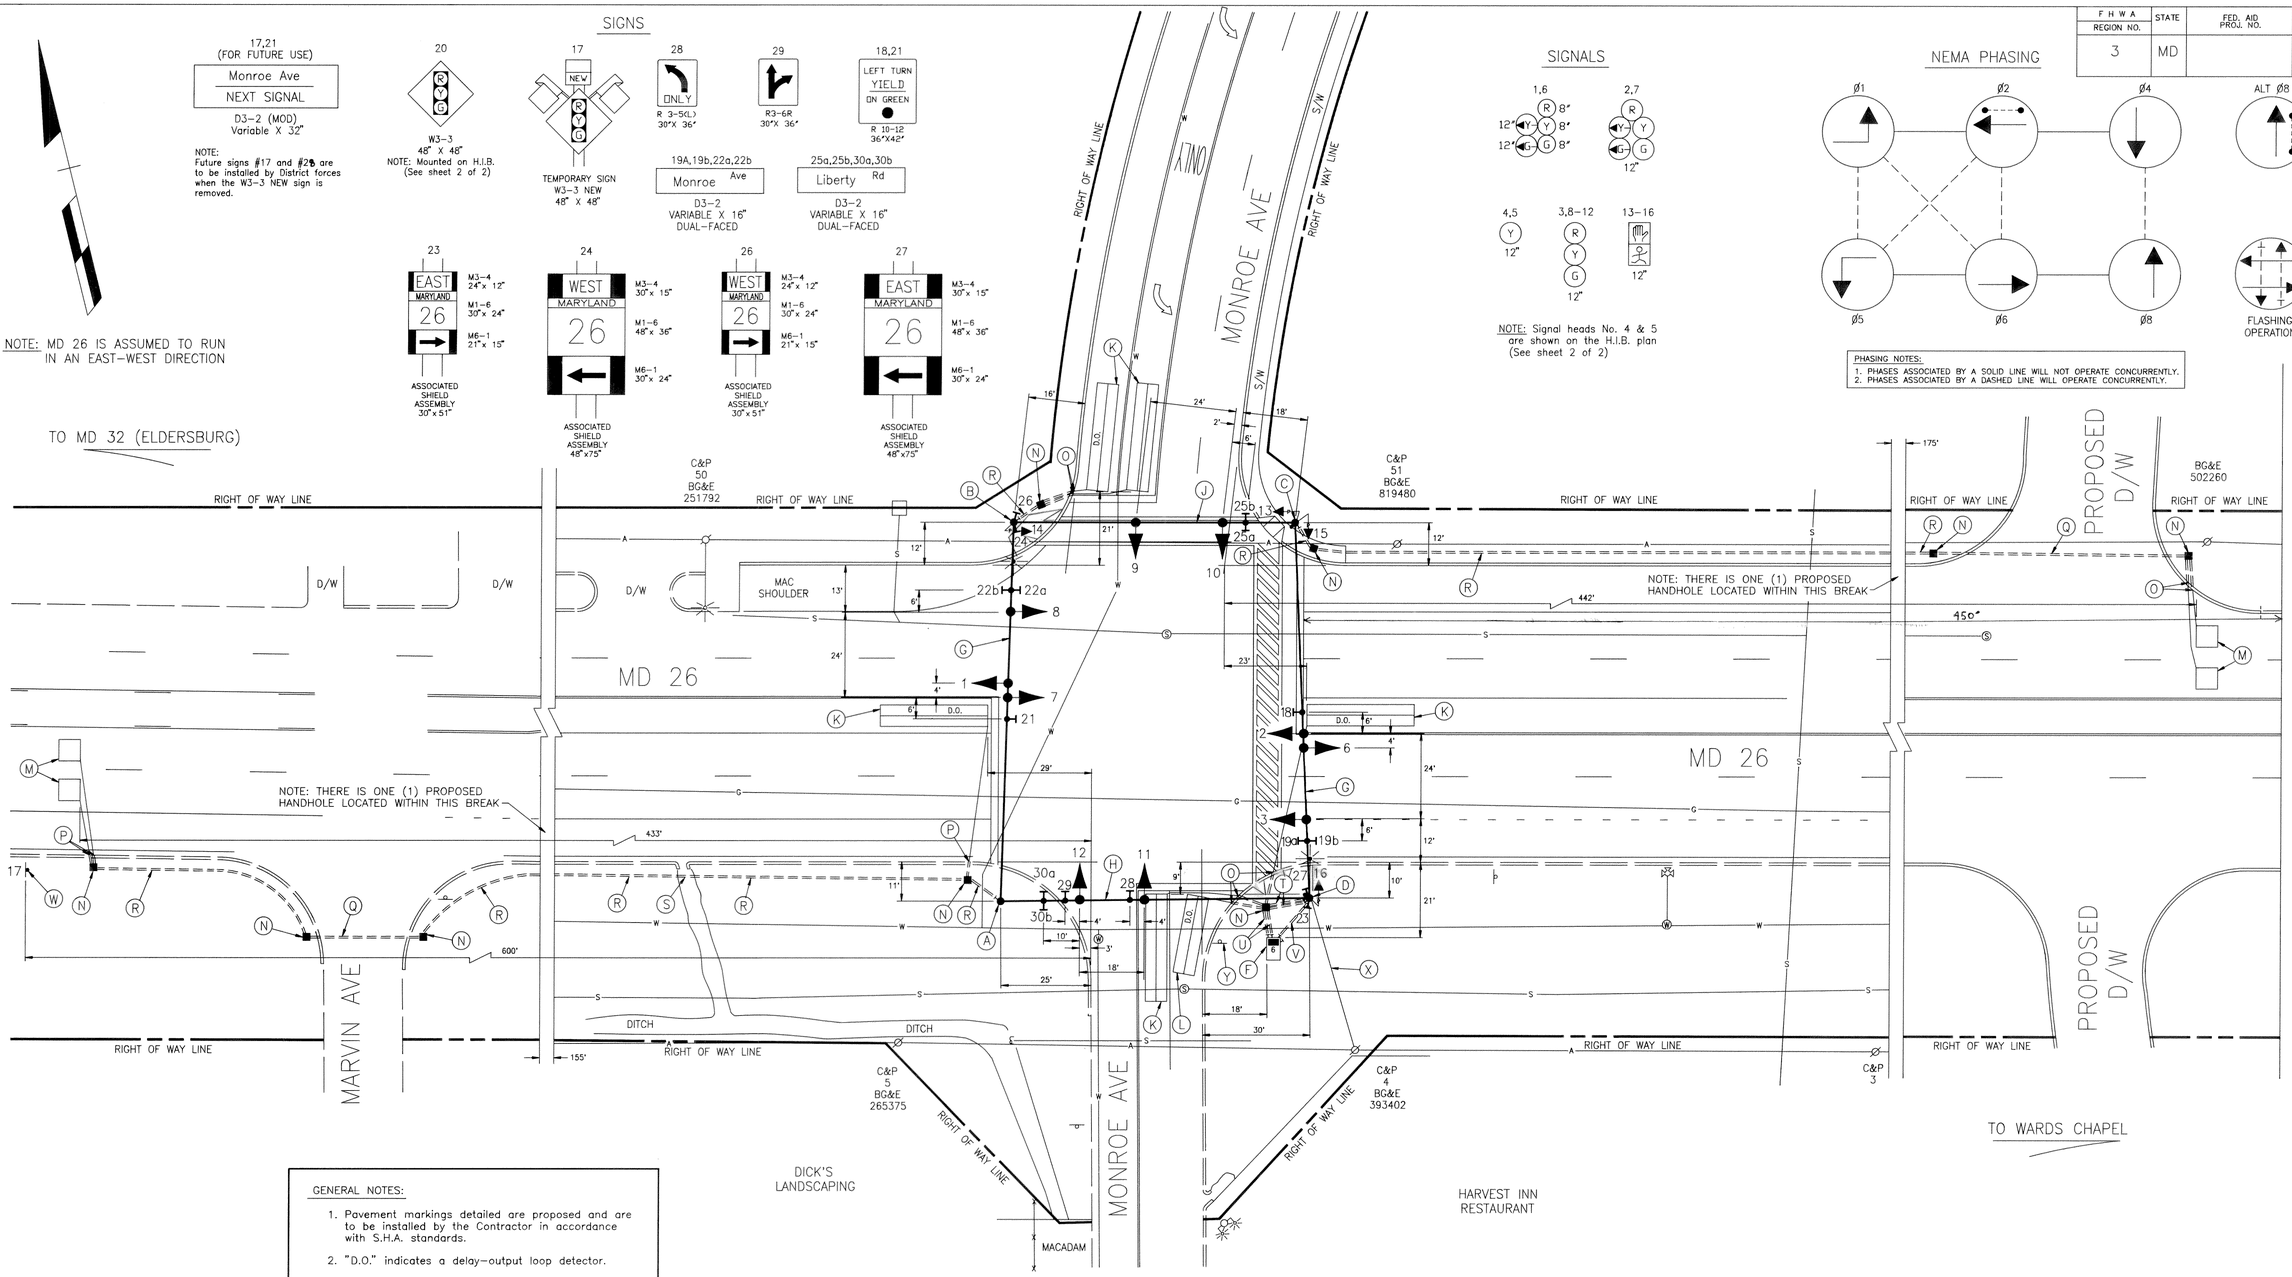

GENERAL NOTES:

1. Pavement markings detailed are proposed and are to be installed by the Contractor in accordance with S.H.A. standards.
2. "D.O." indicates a delay-output loop detector.
3. All proposed pavement markings are detailed on the pavement marking plan.

GEOMETRIC LEGEND

PROPOSED
EXISTING

LEGEND OF UNDERGROUND AND OVERHEAD UTILITIES

AERIAL CABLE	A	A
ELECTRIC	E	E
TELEPHONE	T	T
GAS	G	G
SEWER	S	S
WATER	W	W
CABLE TV	TV	TV

STREET TRAFFIC STUDIES, LTD.
Gateway International
1302 Concourse Drive, Suite 104
Linthicum, Maryland 21090
(410) 859-3553

2701

REVISIONS

APPROVALS

for [signature] 8/8/95
CHIEF, SIGNAL DESIGN SECTION

ASST. DISTRICT ENGINEER, TRAFFIC
for [signature] 8/8/95
CHIEF, TRAFFIC ENGINEERING DESIGN DIVISION

[signature] 8/9/95
DIRECTOR, OFFICE OF TRAFFIC AND SAFETY

MDOT - STATE HIGHWAY ADMINISTRATION
Office of Traffic and Safety
TRAFFIC ENGINEERING DESIGN DIVISION

DRAWN BY: W J NIES (FOR STS)
DES. BY: R R ZACHERL (FOR STS)
CHK. BY: M. Rucker 8-4-95

MD 26 AND MONROE AVE
LOG MILE NO: 06002611.52
COUNTY CARROLL

DATE: 8-2-95
SCALE: 1" = 20'
F.A.P. NO.
S.H.A. NO. BW-791-802-712
TS/STD. NO. TS-3519
SHEET NO. 1 OF 2