K&E BALTIMORE 17 0153 PHOENIX 10-75 MC 4156

F.H.W.A. REGION NO.	STATE	FED. AID PROJ. NO.	SHEET NO.	TOTAL SHEETS
3	MD.		3	6

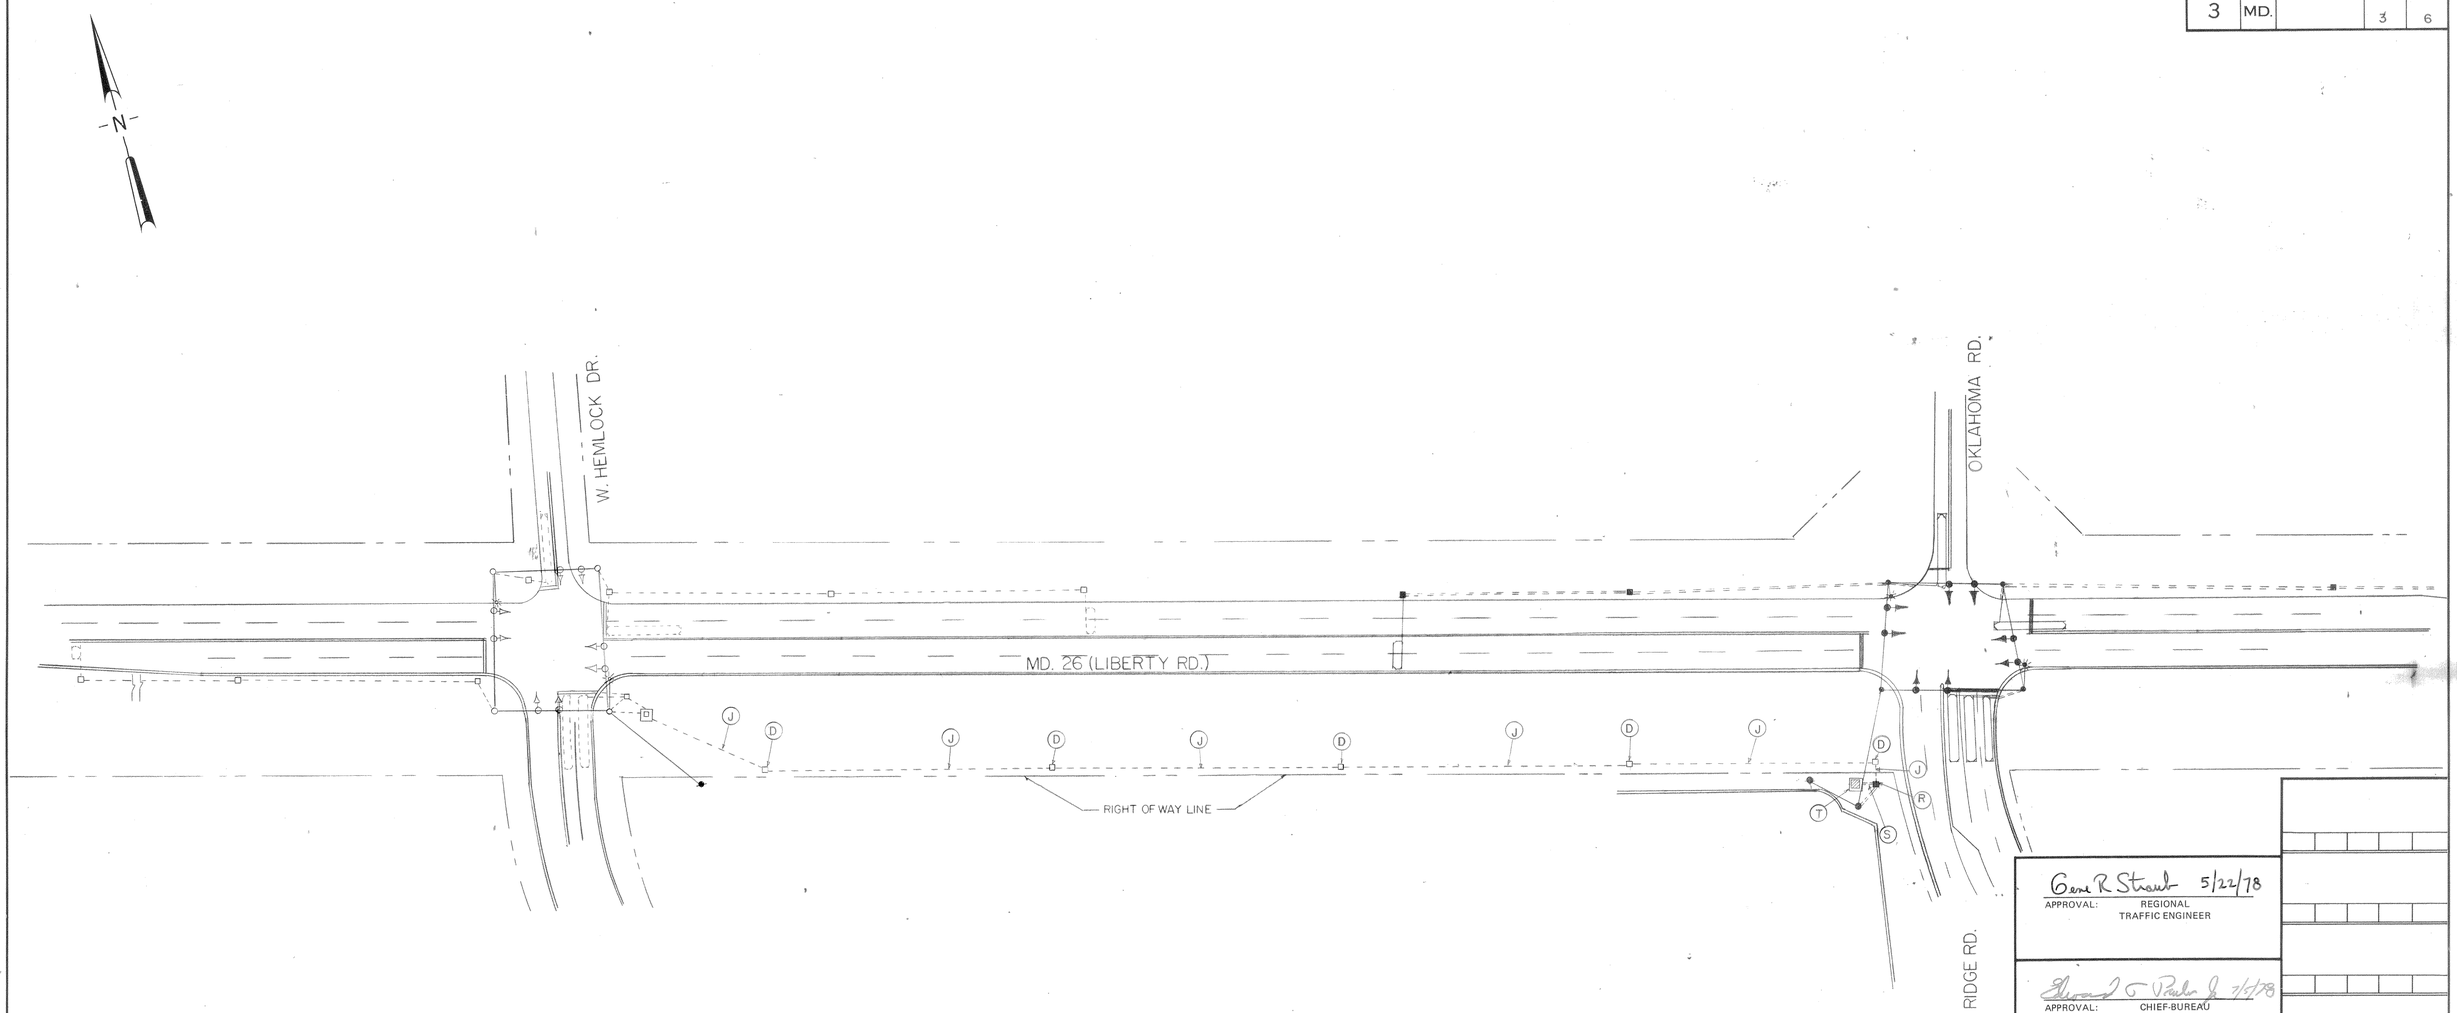

Gene R Strout 5/22/78
APPROVAL: REGIONAL TRAFFIC ENGINEER

Edward T Parker Jr 7/5/78
APPROVAL: CHIEF-BUREAU OF TRAFFIC ENGINEERING

7-5-78
APPROVAL: ASS'T. CHIEF ENGINEER TRAFFIC

REVISIONS

STATE OF MARYLAND
DEPARTMENT OF TRANSPORTATION
STATE HIGHWAY ADMINISTRATION

TRAFFIC DIVISION – BUREAU OF TRAFFIC ENGINEERING

INTERCONNECT DRAWING FOR

MD. 26 FROM W. HEMLOCK DR. TO RIDGE RD.

STREET TRAFFIC STUDIES, LTD.
16628 S. Westland Drive
Gaithersburg, Maryland 20760

SCALE 1"=50' DATE 5-3-78 CONTRACT NO. BW-364-801-712

DRAWN BY: WES GUCKERT STS LTD. COUNTY: CARROLL

DESIGNED BY: WES GUCKERT STS LTD. SIGNAL NO.:

CHECKED BY:

DRAWING NO. TS-1592