F H W A REGION NO.	STATE	FED. AID PROJ. NO.	SHEET NO.	TOTAL SHEETS
3	MD			

NOTE:
THE PROPOSED H.I.B. IS LOCATED APPROXIMATELY 1525' EAST OF THE INTERSECTION OF MD 26 AND MONROE STREET.

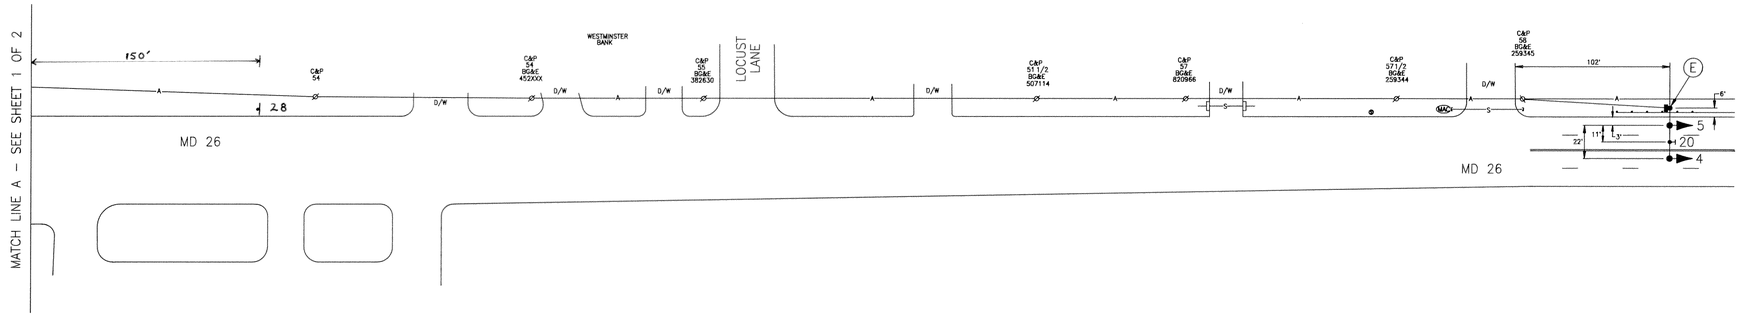

HAZARD IDENTIFICATION BEACON PLAN

GEOMETRIC LEGEND

PROPOSED
EXISTING

LEGEND OF UNDERGROUND AND OVERHEAD UTILITIES

AERIAL CABLE	A	A
ELECTRIC	E	E
TELEPHONE	T	T
GAS	G	G
SEWER	S	S
WATER	W	W
CABLE TV	TV	TV

STREET TRAFFIC STUDIES, LTD.
Gateway International
1302 Concourse Drive, Suite 104
Linthicum, Maryland 21090
(410) 859-3553
2701X

REVISIONS

APPROVALS

CHIEF, SIGNAL DESIGN SECTION

ASST. DISTRICT ENGINEER, TRAFFIC

CHIEF, TRAFFIC ENGINEERING DESIGN DIVISION

DIRECTOR, OFFICE OF TRAFFIC AND SAFETY

MDOT – STATE HIGHWAY ADMINISTRATION
Office of Traffic and Safety
TRAFFIC ENGINEERING DESIGN DIVISION

DRAWN BY: W J NIES (FOR STS)
DES. BY: R R ZACHERL (FOR STS)
CHK. BY: M. Rucker 8-4-95

MD 26 AND MONROE AVE
LOG MILE NO. 06002611.52
COUNTY CARROLL

DATE: 8-2-95
SCALE: 1"= 50'
F.A.P. NO.
S.H.A. NO. BW-791-802-712
TS/STD. NO. TS-3519X
SHEET NO. 2 OF 2