PAVEMENT MARKING LEGEND

- (A) 5 INCH SOLID WHITE THERMOPLASTIC PAVEMENT MARKING
- (B) 5 INCH SOLID DOUBLE YELLOW THERMOPLASTIC PAVEMENT MARKING
- (C) 5 INCH SKIP WHITE THERMOPLASTIC PAVEMENT MARKING (3 FOOT LINE WITH 9 FOOT GAP)
- (D) 12 IN. SOLID YELLOW THERMOPLASTIC PAVEMENT MARKING
- (E) WHITE PREFORMED PAVEMENT MARKING ARROW
- (F) RAISED PAVEMENT MARKER

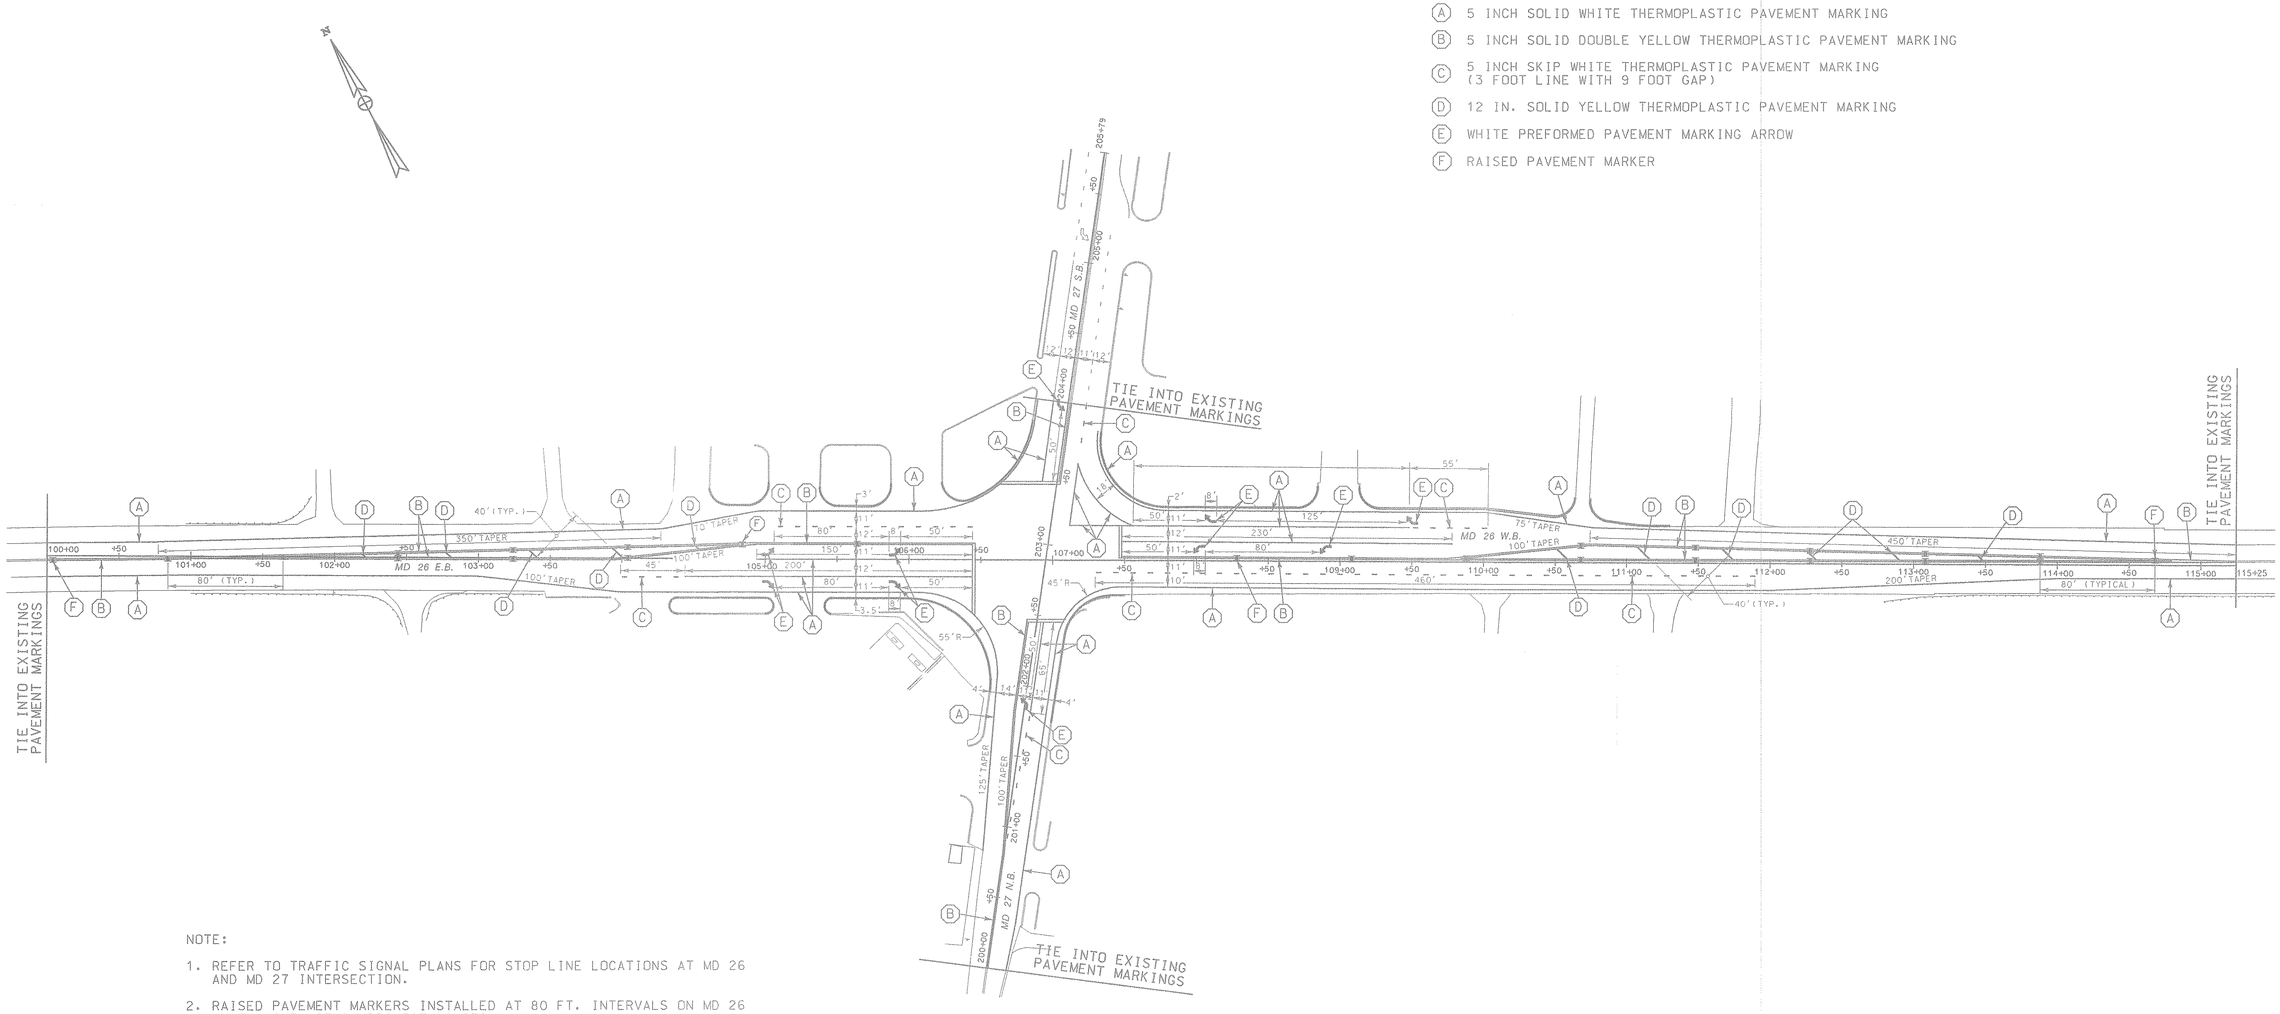

NOTE:

1. REFER TO TRAFFIC SIGNAL PLANS FOR STOP LINE LOCATIONS AT MD 26 AND MD 27 INTERSECTION.
2. RAISED PAVEMENT MARKERS INSTALLED AT 80 FT. INTERVALS ON MD 26 CENTERLINE WITHIN PROJECT LIMITS.

TSP-3

REVISIONS	APPROVALS
	TEAM LEADER, TRAFFIC ENG. DESIGN DIVISION
	ASST. CHIEF, TRAFFIC ENG. DESIGN DIVISION
	CHIEF, TRAFFIC ENGINEERING DESIGN DIVISION
	DIRECTOR, OFFICE OF TRAFFIC & SAFETY

WR&A
Whitman, Requardt and Associates, LLP
2315 Saint Paul Street
Baltimore, Maryland 21218
(410) 235-3450

MARYLAND DOT - STATE HIGHWAY ADMINISTRATION
Office of Traffic & Safety
TRAFFIC ENGINEERING DESIGN DIVISION
PAVEMENT MARKING PLAN
MD 26 (LIBERTY RD.) & MD 27 (RIDGE RD.)

DRAWN BY:	S.BLOSS	F.A.P. NO.		TS NO. TS-1815C	SHEET NO.
CHECKED BY:	N.LEARY	S.H.A. NO.	AW-555-507-776		
SCALE:	1"= 50'	COUNTY:	CARROLL	T.I.M.S. NO. D-172	___ OF ___
DATE:	10/26/99	LOG MILE:	06002601.76		