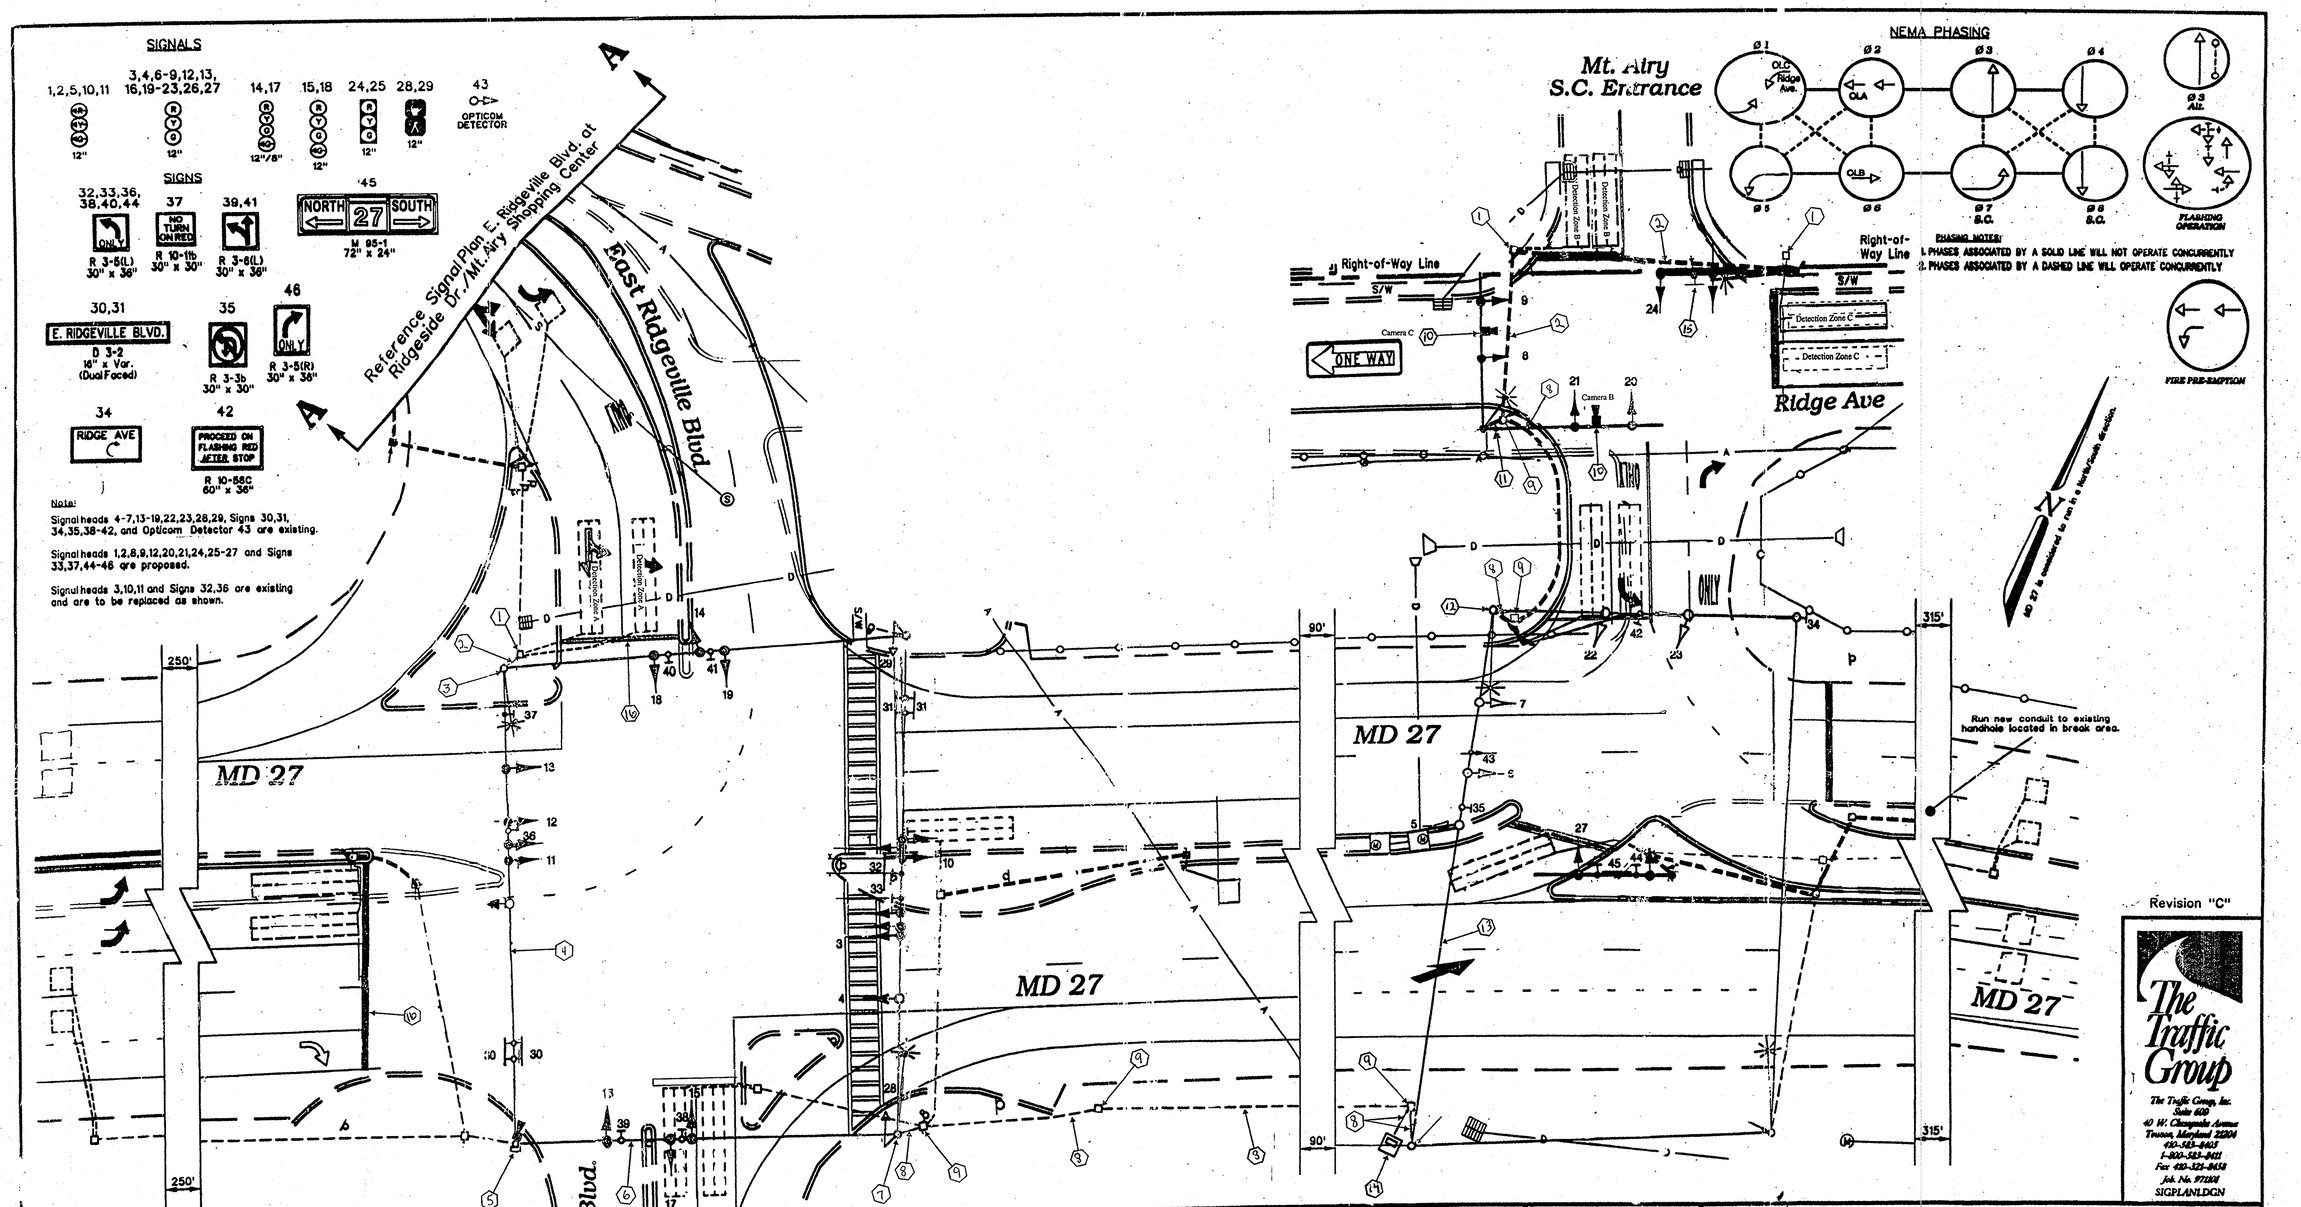

TRAFFIC SIGNAL SYMBOLS

PROPOSED		EXISTING
■	HANDHOLE	□
▭	LOOP DETECTOR(6X30)	▭
□	LOOP DETECTOR(6X6)	□
═══	CONDUIT	------
▦	MICRO LOOP PROBE SET	MLPS
■◄	ZOOM LENS IMAGE SENSOR	□◄

GEOMETRIC LEGEND

EXISTING GEOMETRICS
PROPOSED GEOMETRICS

UTILITY LEGEND

G	GAS MAIN
W	WATER MAIN
S	SEWER MAIN
E	ELECTRIC CABLES
D	STORM DRAIN
A	AERIAL CABLES
T	TELEPHONE CABLES

REVISIONS

D	Installation of Video Detection OT 2007 12/2007
C	April 23, 1999 Modify Traffic Signal for New Geometrics. S.H.A. No. GW0504A07

APPROVALS

ASST. TRAFFIC ENGINEERING DESIGN DIVISION

ASST. DISTRICT ENGINEER - TRAFFIC

CHIEF, TRAFFIC ENGINEERING DESIGN DIVISION

DIRECTOR, OFFICE OF TRAFFIC & SAFETY

ORIGINAL ON FILE

MDOT - STATE HIGHWAY ADMINISTRATION
Office of Traffic & Safety
TRAFFIC ENGINEERING DESIGN DIVISION
(Traffic Signal Plan)

MD 27 at E Ridgeville Blvd./Ridge Ave. and Mt. Airy Shopping Center Entr.

DATE: Nov 17, 1988 — LOG MILE • 06002700.80

DRAWN BY:	G. Simmers	F.A.P. NO.	N/A	PLAN SHEET NO.:	SHEET NO.
CHK. BY:	N. Rucker	S.H.A. NO.	CL-721-501-776	2487D & 2488D	1 of 2
SCALE:	1" = 20'	COUNTY:	CARROLL		