F.H.W.A. REGION NO.	STATE	FED. AID PROJ. NO.	SHEET NO.	TOTAL SHEETS
3	MD.		2	4

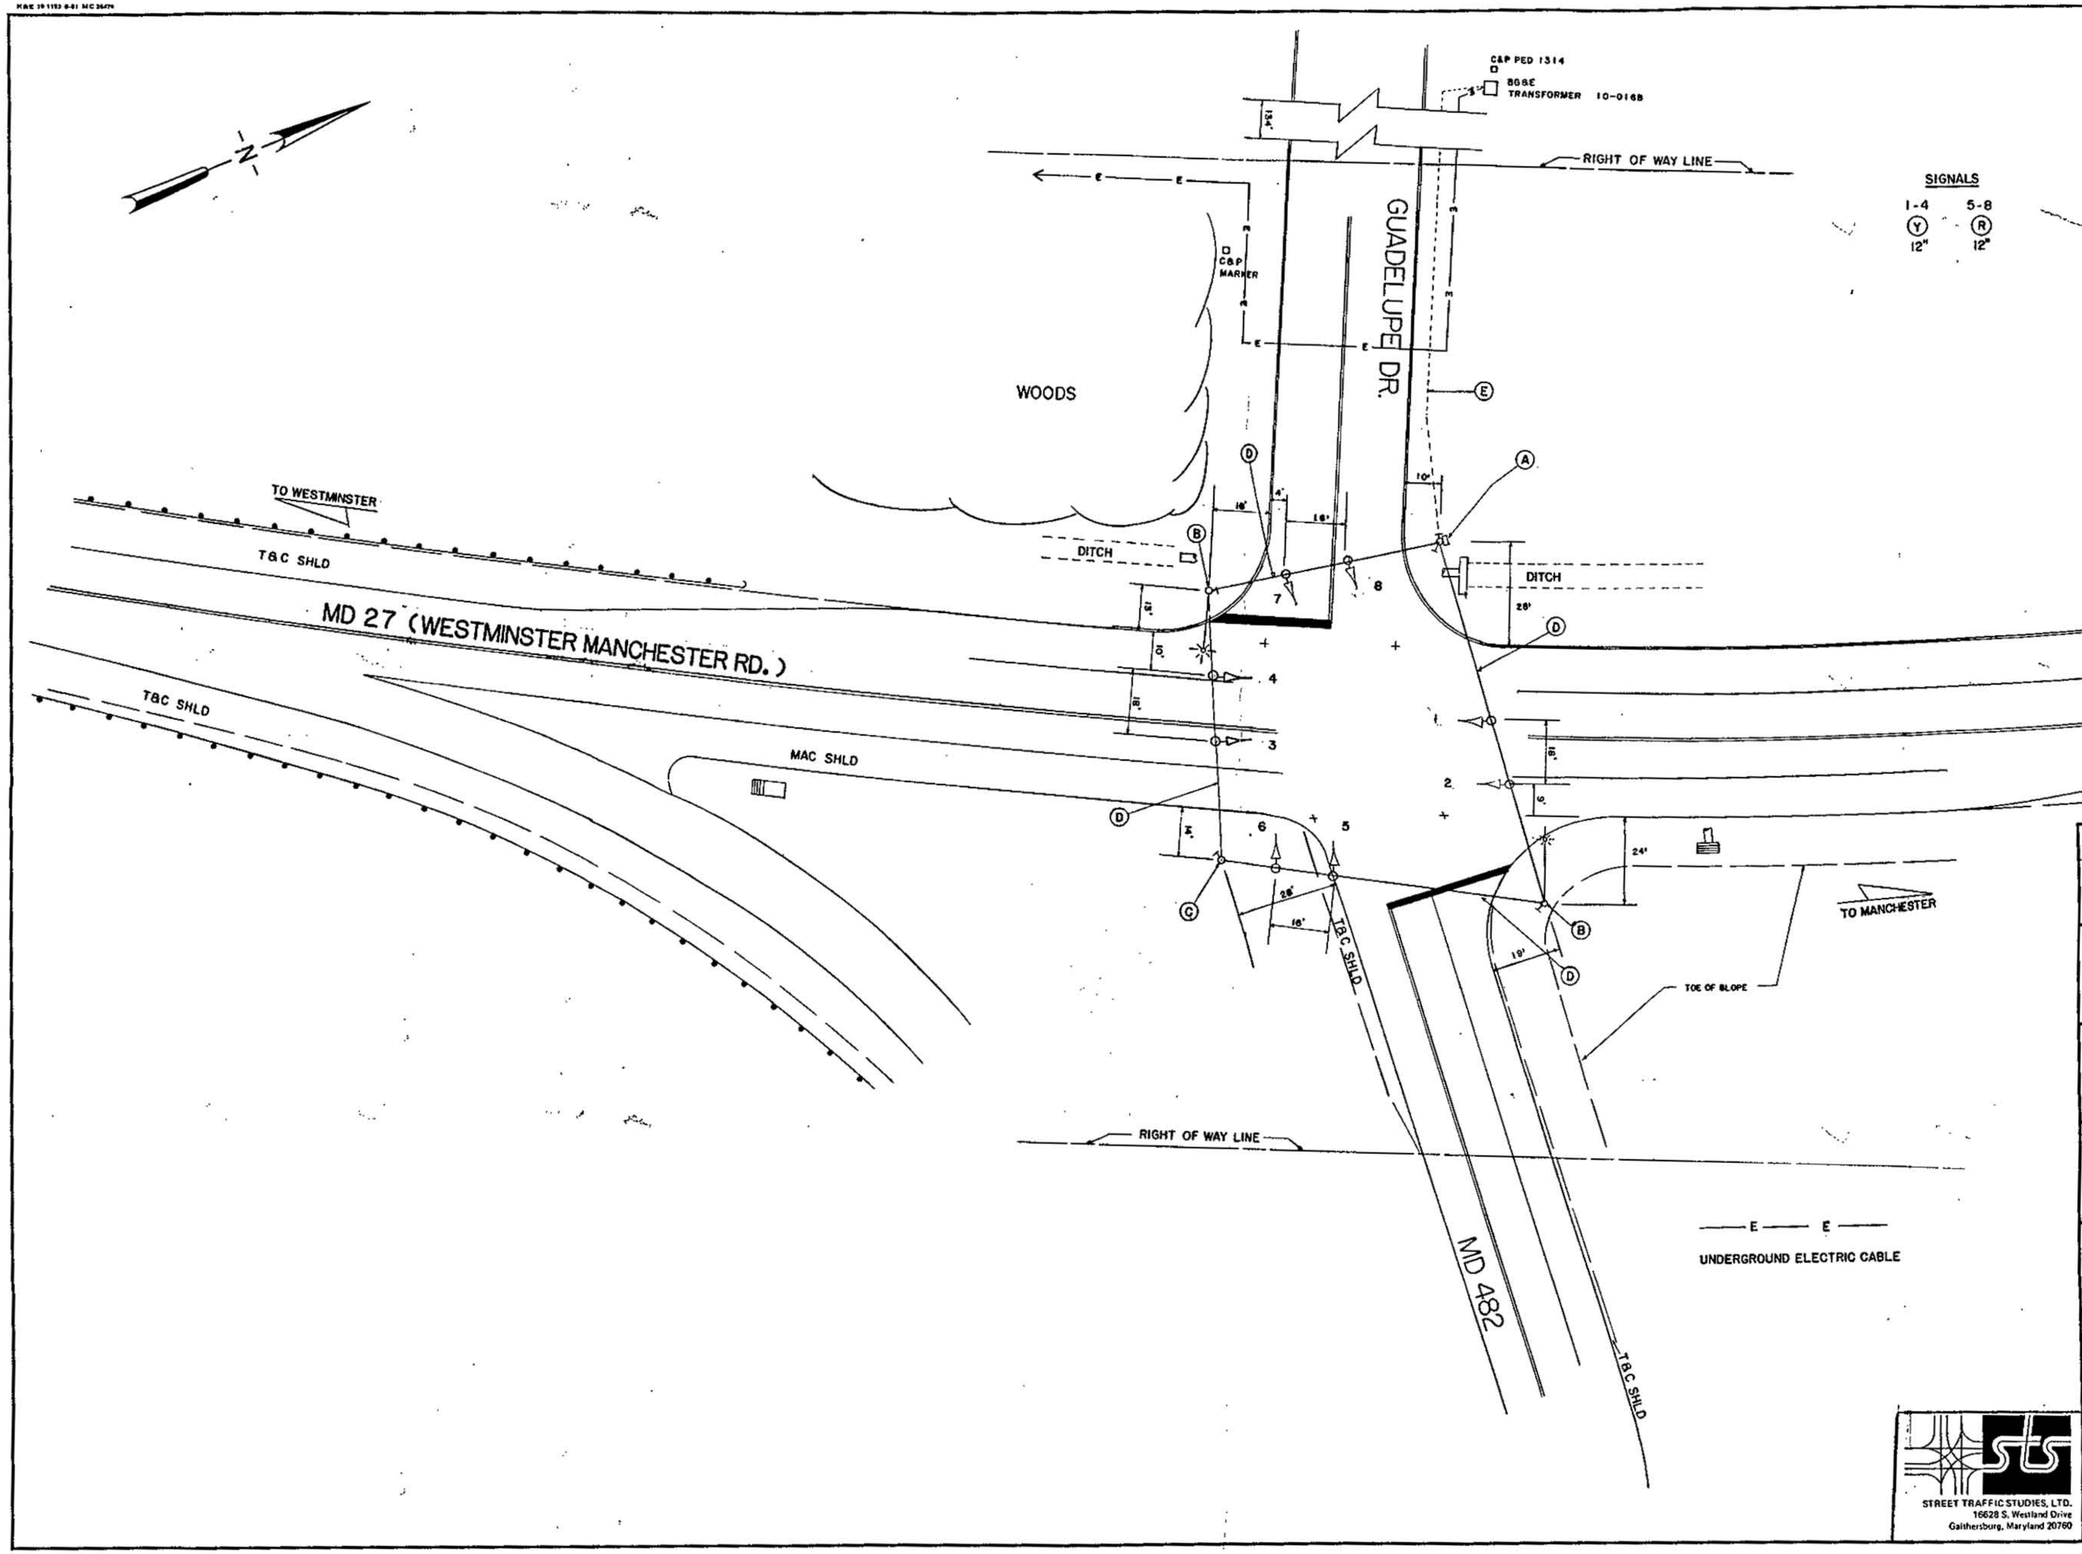

APPROVAL: CHIEF SIGNAL DESIGN SECTION 11/15/83

APPROVAL: DISTRICT TRAFFIC ENGINEER 12/2/83

APPROVAL: CHIEF BUREAU OF TRAFFIC ENGINEERING 11/28/83

APPROVAL: DEPUTY CHIEF ENGINEER OFFICE OF TRAFFIC 12/2/83

REVISIONS

STATE OF MARYLAND
DEPARTMENT OF TRANSPORTATION
STATE HIGHWAY ADMINISTRATION

TRAFFIC DIVISION – BUREAU OF TRAFFIC ENGINEERING

MD 27 & MD 482 - GUADELUPE DR.

SCALE 1"=20' DATE 9-15-83 CONTRACT NO. AW-713-504-785

DRAWN BY: JOHN BOLING COUNTY: CARROLL

DESIGNED BY: JOHN BOLING SIGNAL NO.:

CHECKED BY: 11/15/83

DRAWING NO. TS-1921

STREET TRAFFIC STUDIES, LTD.
16628 S. Westland Drive
Gaithersburg, Maryland 20760

0600 2721.67