Wiring Diagram

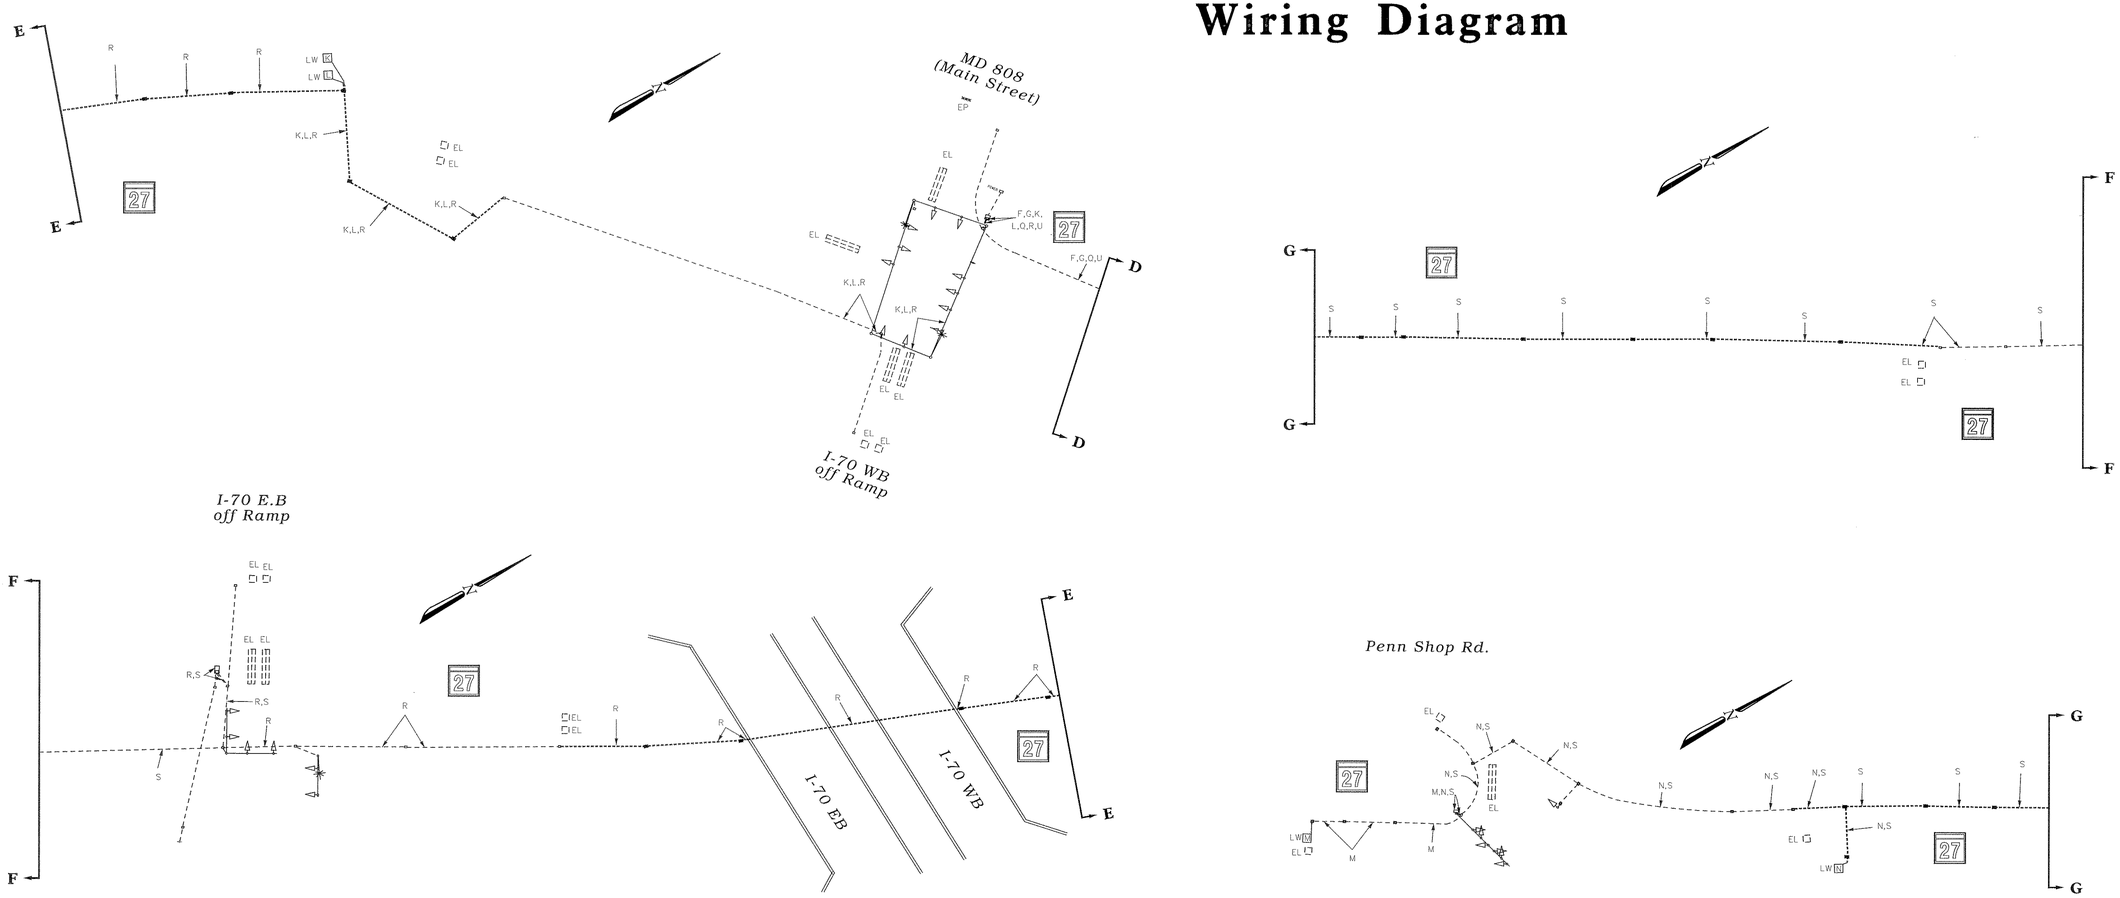

A H
B J
C K
D M
E N
F T
G U
2-Conductor Cable (Aluminum Shielded)

P
Q
R
S
12-Pair Voice Grade Telemetry Interconnect Cable (No. 19 A.W.G.)

EL — Existing Loop Detector Wire

LW — Loop Detector Wire (No. 14 A.W.G.) in Flexible Tubing

EP — Existing Probe

The Traffic Group

The Traffic Group, Inc.
410-931-6600
Fax 410-931-6601

REVISIONS	APPROVALS
	TEAM LEADER, TRAFFIC ENGINEERING DESIGN DIVISION
	ASST. CHIEF TRAFFIC ENGINEERING DESIGN DIVISION
	CHIEF, TRAFFIC ENGINEERING DESIGN DIVISION
	DIRECTOR, TRAFFIC & SAFETY

MARYLAND DOT - STATE HIGHWAY ADMINISTRATION
Office of Traffic & Safety
TRAFFIC ENGINEERING DESIGN DIVISION
(General Infromation)

MD 27 from Twin Arch Rd.\Park Ave. to Penn Shop Rd.

DRAWN BY:	Frank Hoeckel	F.A.P. NO.	N/A	TS NO. 2179-IC6	SHEET NO.
CHECKED BY:	[signature]	S.H.A. NO.	CL847AS3	T.I.M.S. NO. D832	6 OF 6
SCALE:	N/A	COUNTY:	Carroll		
DATE:	August 1, 2000	LOG MILE:			

f:\1997\970727\042\des\ic_plan.dgn 08 AUG 2000