MD 32 IS ASSUMED TO RUN
IN A NORTH-SOUTH DIRECTION

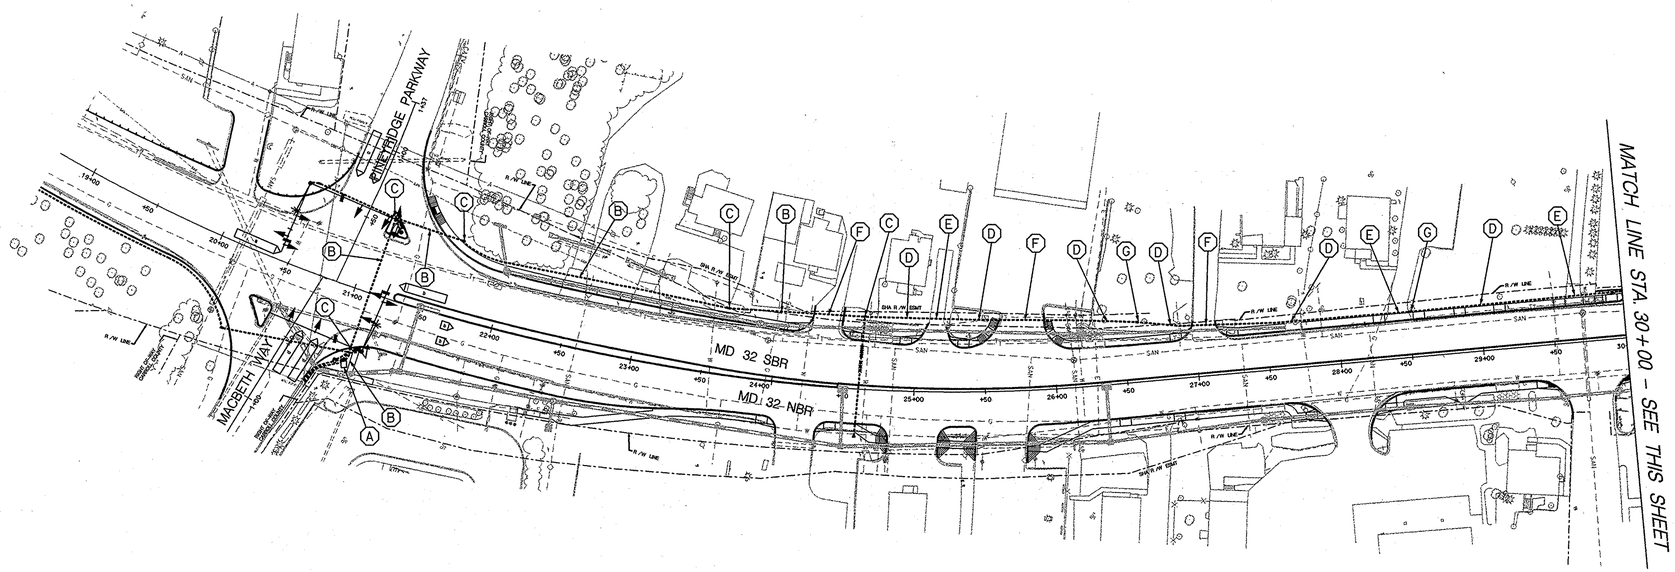


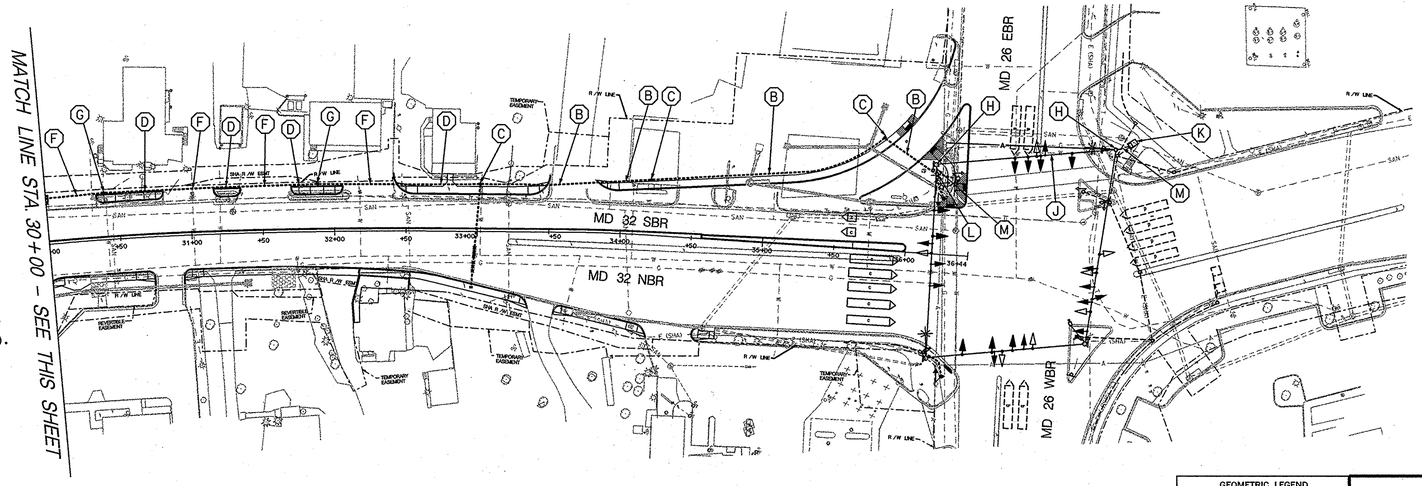


CONSTRUCTION DETAILS

A. USE PREVIOUSLY INSTALLED BASE MOUNTED CABINET/CONTROLLER (SEE SIGNALIZATION PLANS).
B. USE PREVIOUSLY INSTALLED CONDUIT (SEE SIGNALIZATION PLANS).
C. USE PREVIOUSLY INSTALLED HANDHOLE (SEE SIGNALIZATION PLANS).
D. INSTALL 3 IN. SCHEDULE 80 PVC CONDUIT - TRENCHED.
E. INSTALL 3 IN. SCHEDULE 80 PVC CONDUIT - BORED.
F. INSTALL 3 IN. SCHEDULE 80 PVC CONDUIT - SLOTTED.
G. INSTALL HANDHOLE
H. USE EXISTING SIGNAL STRAIN POLE.
J. USE EXISTING SIGNAL SPAN WIRE.
K. USE EXISTING BASE MOUNTED CABINET/CONTROLLER.
L. USE EXISTING HANDHOLE.
M. USE EXISTING CONDUIT

GENERAL NOTES

1. ALL UNDERGROUND AND OVERHEAD UTILITIES SHOWN ON THESE PLANS ARE SCHEMATIC ONLY AND MAY NOT BE COMPLETE. THE CONTRACTOR SHALL BE RESPONSIBLE FOR NOTIFYING MISS UTILITY PRIOR TO THE CONSTRUCTION SO THAT ALL UTILITIES MAY BE LOCATED IN THE FIELD. IF THE CONTRACTOR PERCEIVES THAT A CONFLICT BETWEEN UTILITIES AND THE TRAFFIC SIGNAL WILL OCCUR, THE CONTRACTOR SHALL NOTIFY THE PROJECT ENGINEER IMMEDIATELY SO THAT THE CONFLICT MAY BE RESOLVED.

2. ALL PROPOSED EQUIPMENT AND MATERIALS SHALL BE COORDINATED WITH THE MOT PHASES/STAGES OF CONSTRUCTION.

GEOMETRIC LEGEND
EXISTING
PROPOSED

UTILITY LEGEND
SD — STORM DRAIN
G — GAS MAIN
W — WATER MAIN
S — SEWER MAIN
E — ELECTRIC CABLES
A — AERIAL CABLES
T — TELEPHONE CABLES
F — FIBER-OPTIC

STATE OF MARYLAND
DEPARTMENT OF TRANSPORTATION
STATE HIGHWAY ADMINISTRATION
OFFICE OF TRAFFIC & SAFETY
TRAFFIC ENGINEERING DESIGN DIVISION

# MD 32 (SYKESVILLE ROAD) RECONSTRUCTION PROJECT- FROM SOUTH OF MACBETH WAY TO MD 26 (LIBERTY ROAD)

## INTERCONNECT PLAN - MD 32

SCALE 1" = 50' DATE AUGUST 9, 2007 CONTRACT NO. CL3115187

DESIGNED BY JEH
DRAWN BY JEH
CHECKED BY BSH/CJS
F.A.P. NO. SEE TITLE SHEET
COUNTY CARROLL COUNTY
LOGMILE 06003203.07 - 06003203.36
T.I.M.S. NO. H966
T.O.D. NO. N/A

T.S. NO. 4571 - IC-1 IC-01 OF IC-02 SHEET NO. 48 OF 54

APPROVALS
PROJ. ENGINEER 9/13/07
ASST. DIV. CHIEF 9-17-07
DIVISION CHIEF 9/14/07
OFFICE DIRECTOR 9/17

REVISIONS


McCormick Taylor
Engineers & Planners Since 1946
509 South Exeter Street
4th Floor
Baltimore, Maryland 21202
(410) 662-7400


BY: wjwarner

FLOTTED: Friday, September 07, 2007 AT 10:12 AM
FILE: I:\3076\09- md 32 design build\design\engineering\PlanSet\pIC-D001_MD32@mxd26.dgn