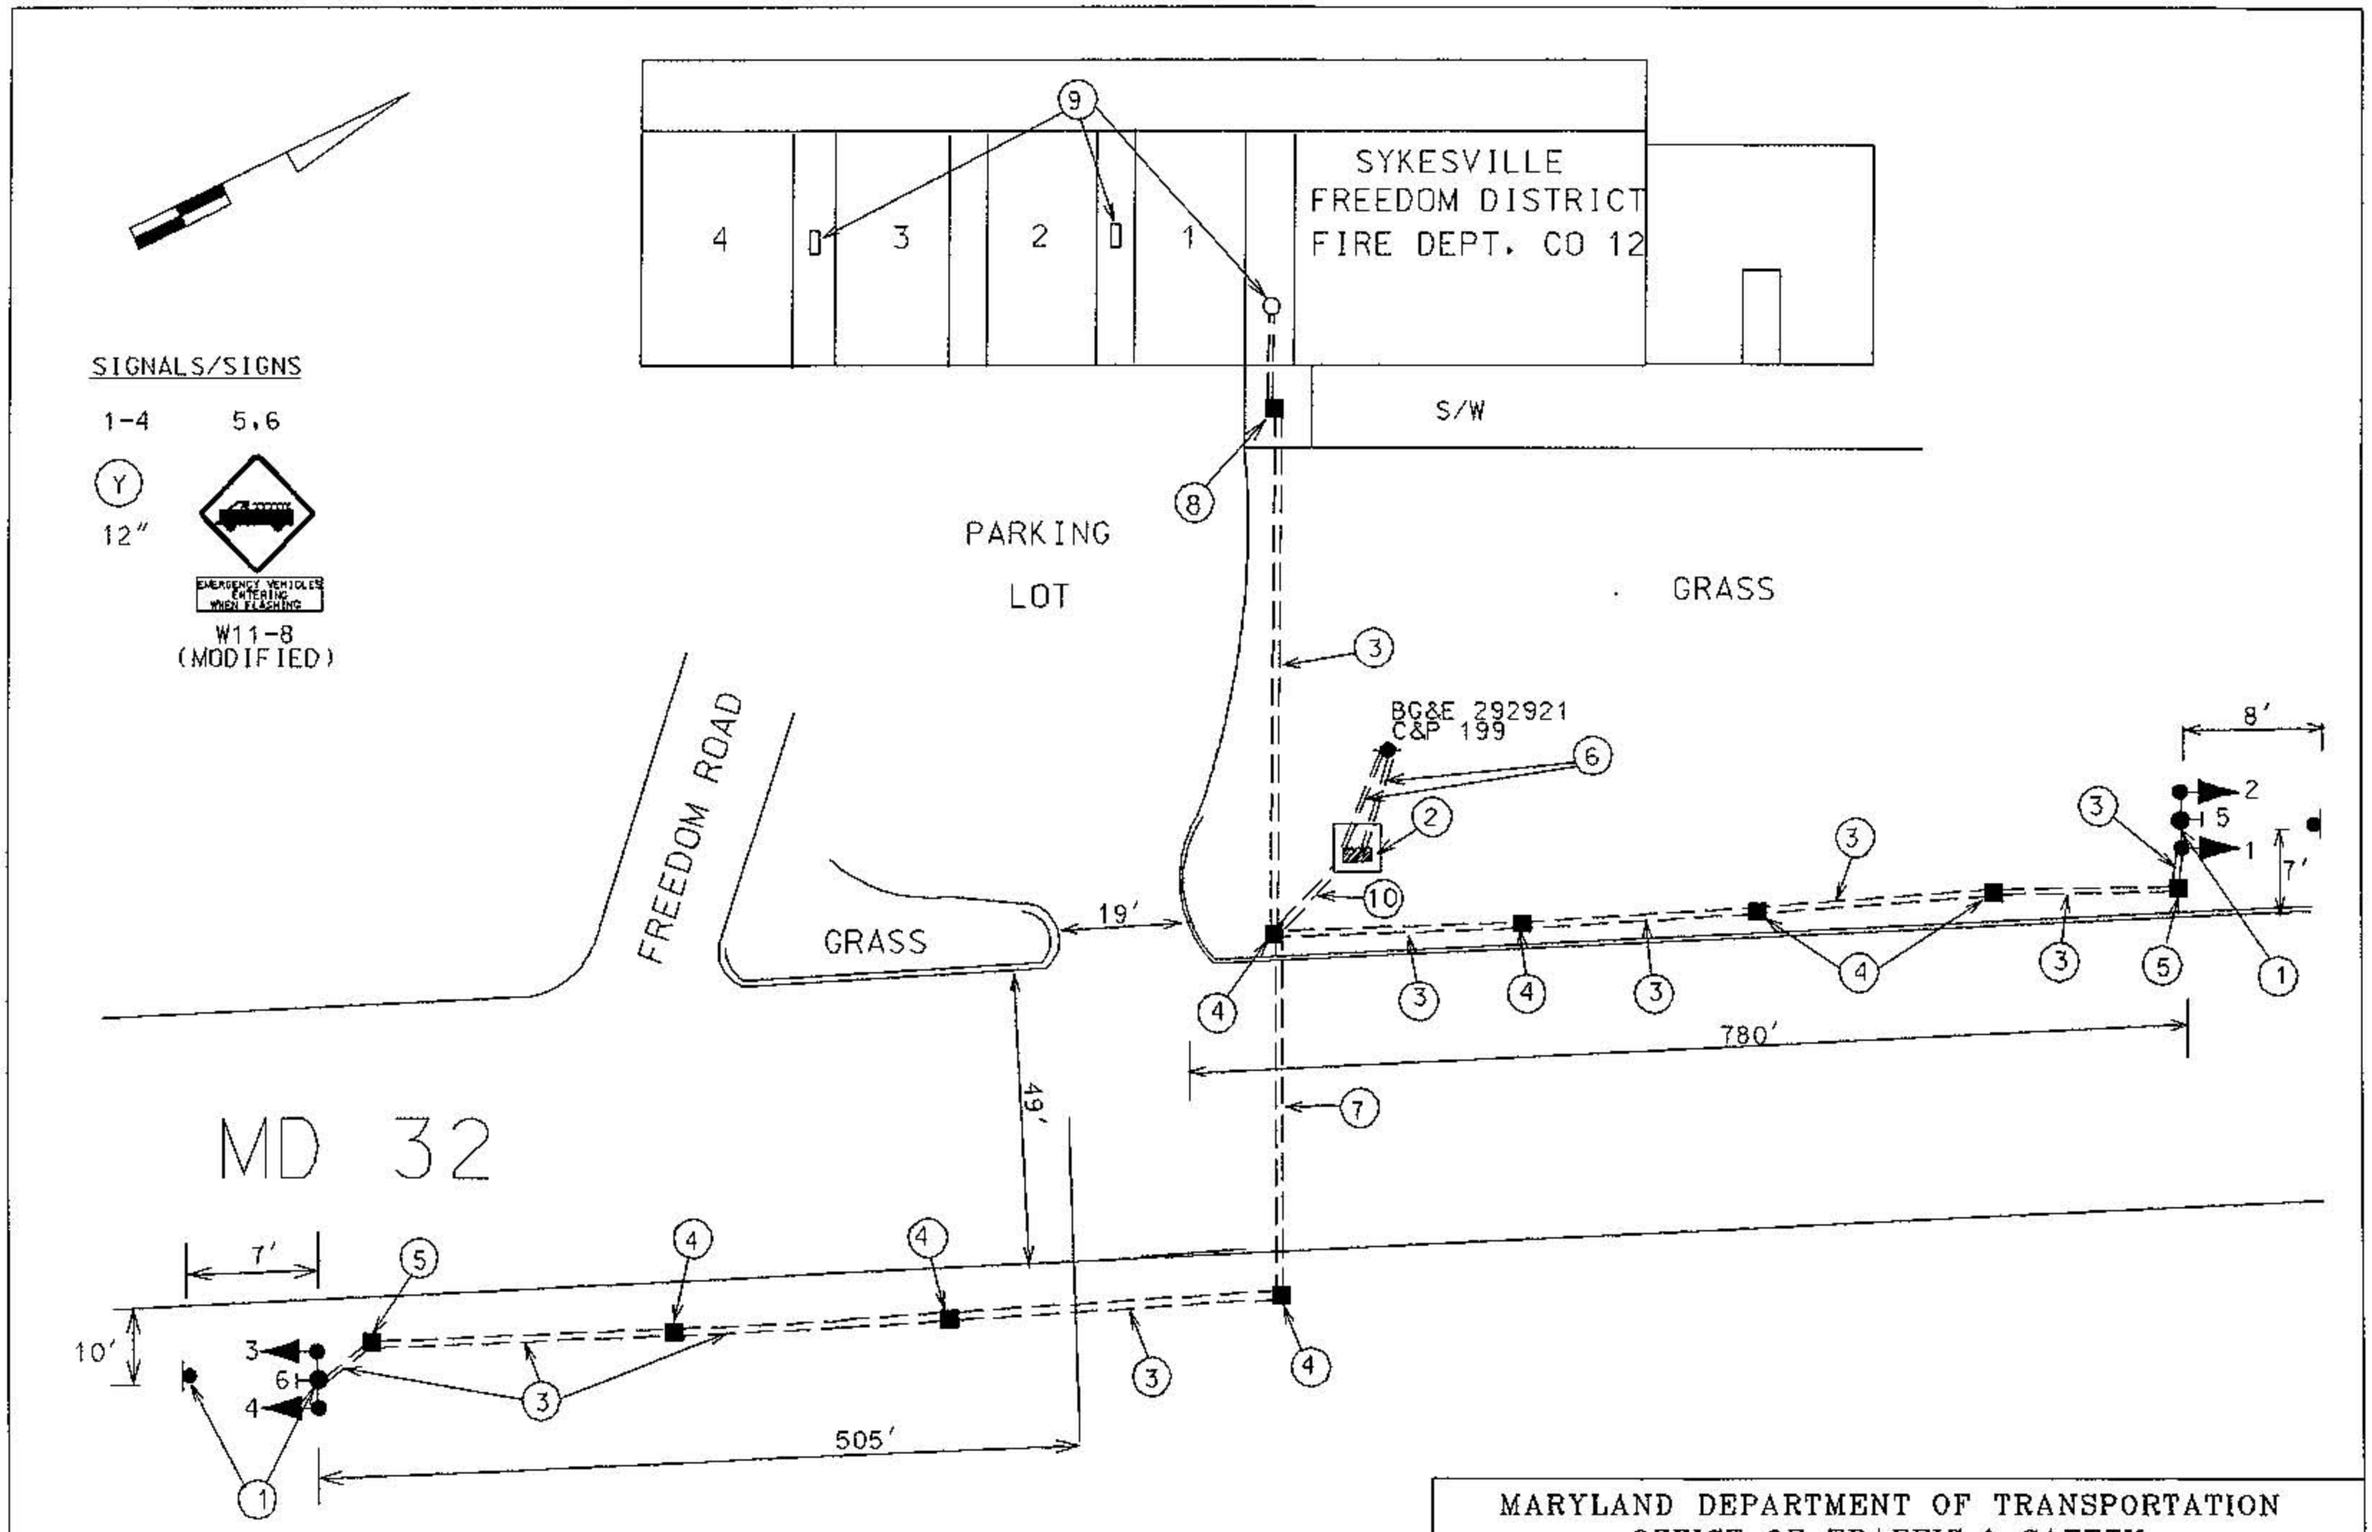

MARYLAND DEPARTMENT OF TRANSPORTATION
OFFICE OF TRAFFIC & SAFETY
TRAFFIC ENGINEERING DESIGN DIVISION

MD 32 & FREEDOM FIREHOUSE
CARROLL COUNTY

DATE	DRAWN BY	CONTRACT NO.
MEL	9-25-95	