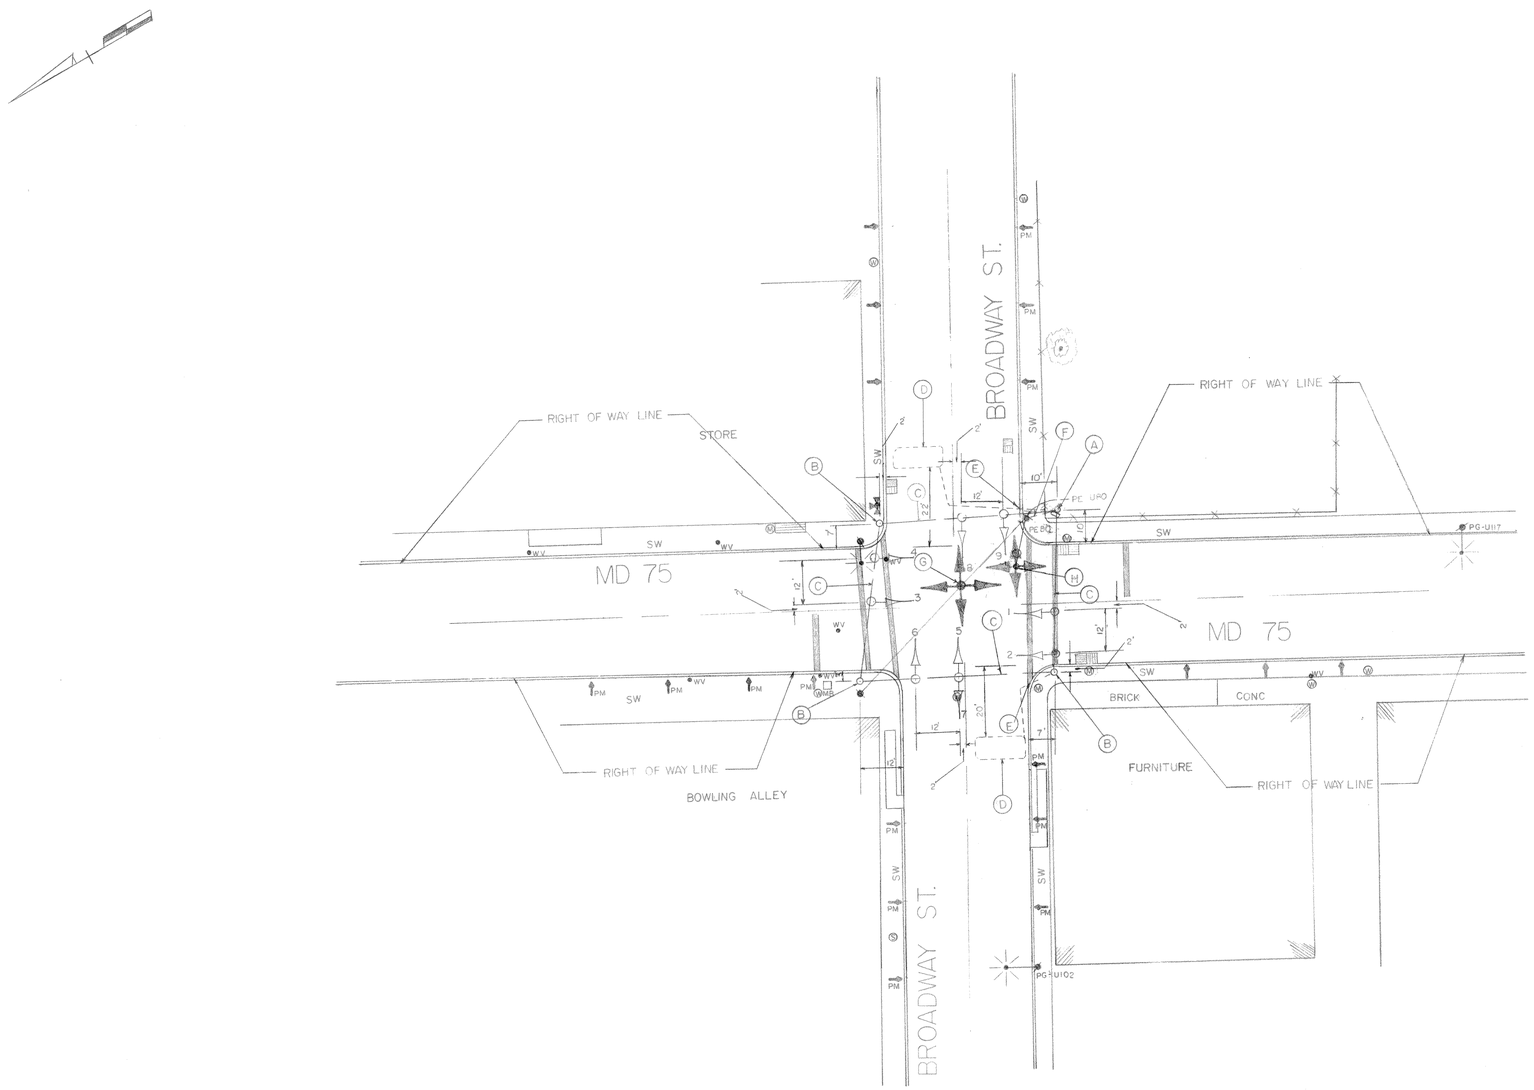

SIGNALS
1 - 9
R
Y
G

PHASE A

PHASE B

FLASHING OPERATION

B	6-10-74 REVISED CONTRACT NUMBER CL-412X-775
BT	
A	2-26-74 REVISED NORTH ARROW SE POLE LOCATION
HJR	

REVISIONS

APPROVAL: CHIEF - BUREAU OF TRAFFIC ENGINEERING — 1/11/73

APPROVAL: ASS'T CHIEF ENGINEER TRAFFIC SAFETY — 1/10/73

MARYLAND STATE ROADS COMMISSION
DIVISION OF TRAFFIC SAFETY
BUREAU OF TRAFFIC ENGINEERING

SIGNAL NO. 06021

MD 75 & BROADWAY ST.

DATE 9-20-72
SCALE 1"=20'
DRAWN BY: G. COOK
CONTRACT NO CL-512X-785
COUNTY CARROLL
CHECKED BY: 1-8-72

DRAWING NO. TS 730 B

06007500.65