F H WA REGION NO	STATE	FED. AID PROJ. NO	SHEET NO.	TOTAL SHEETS
3	MD.			

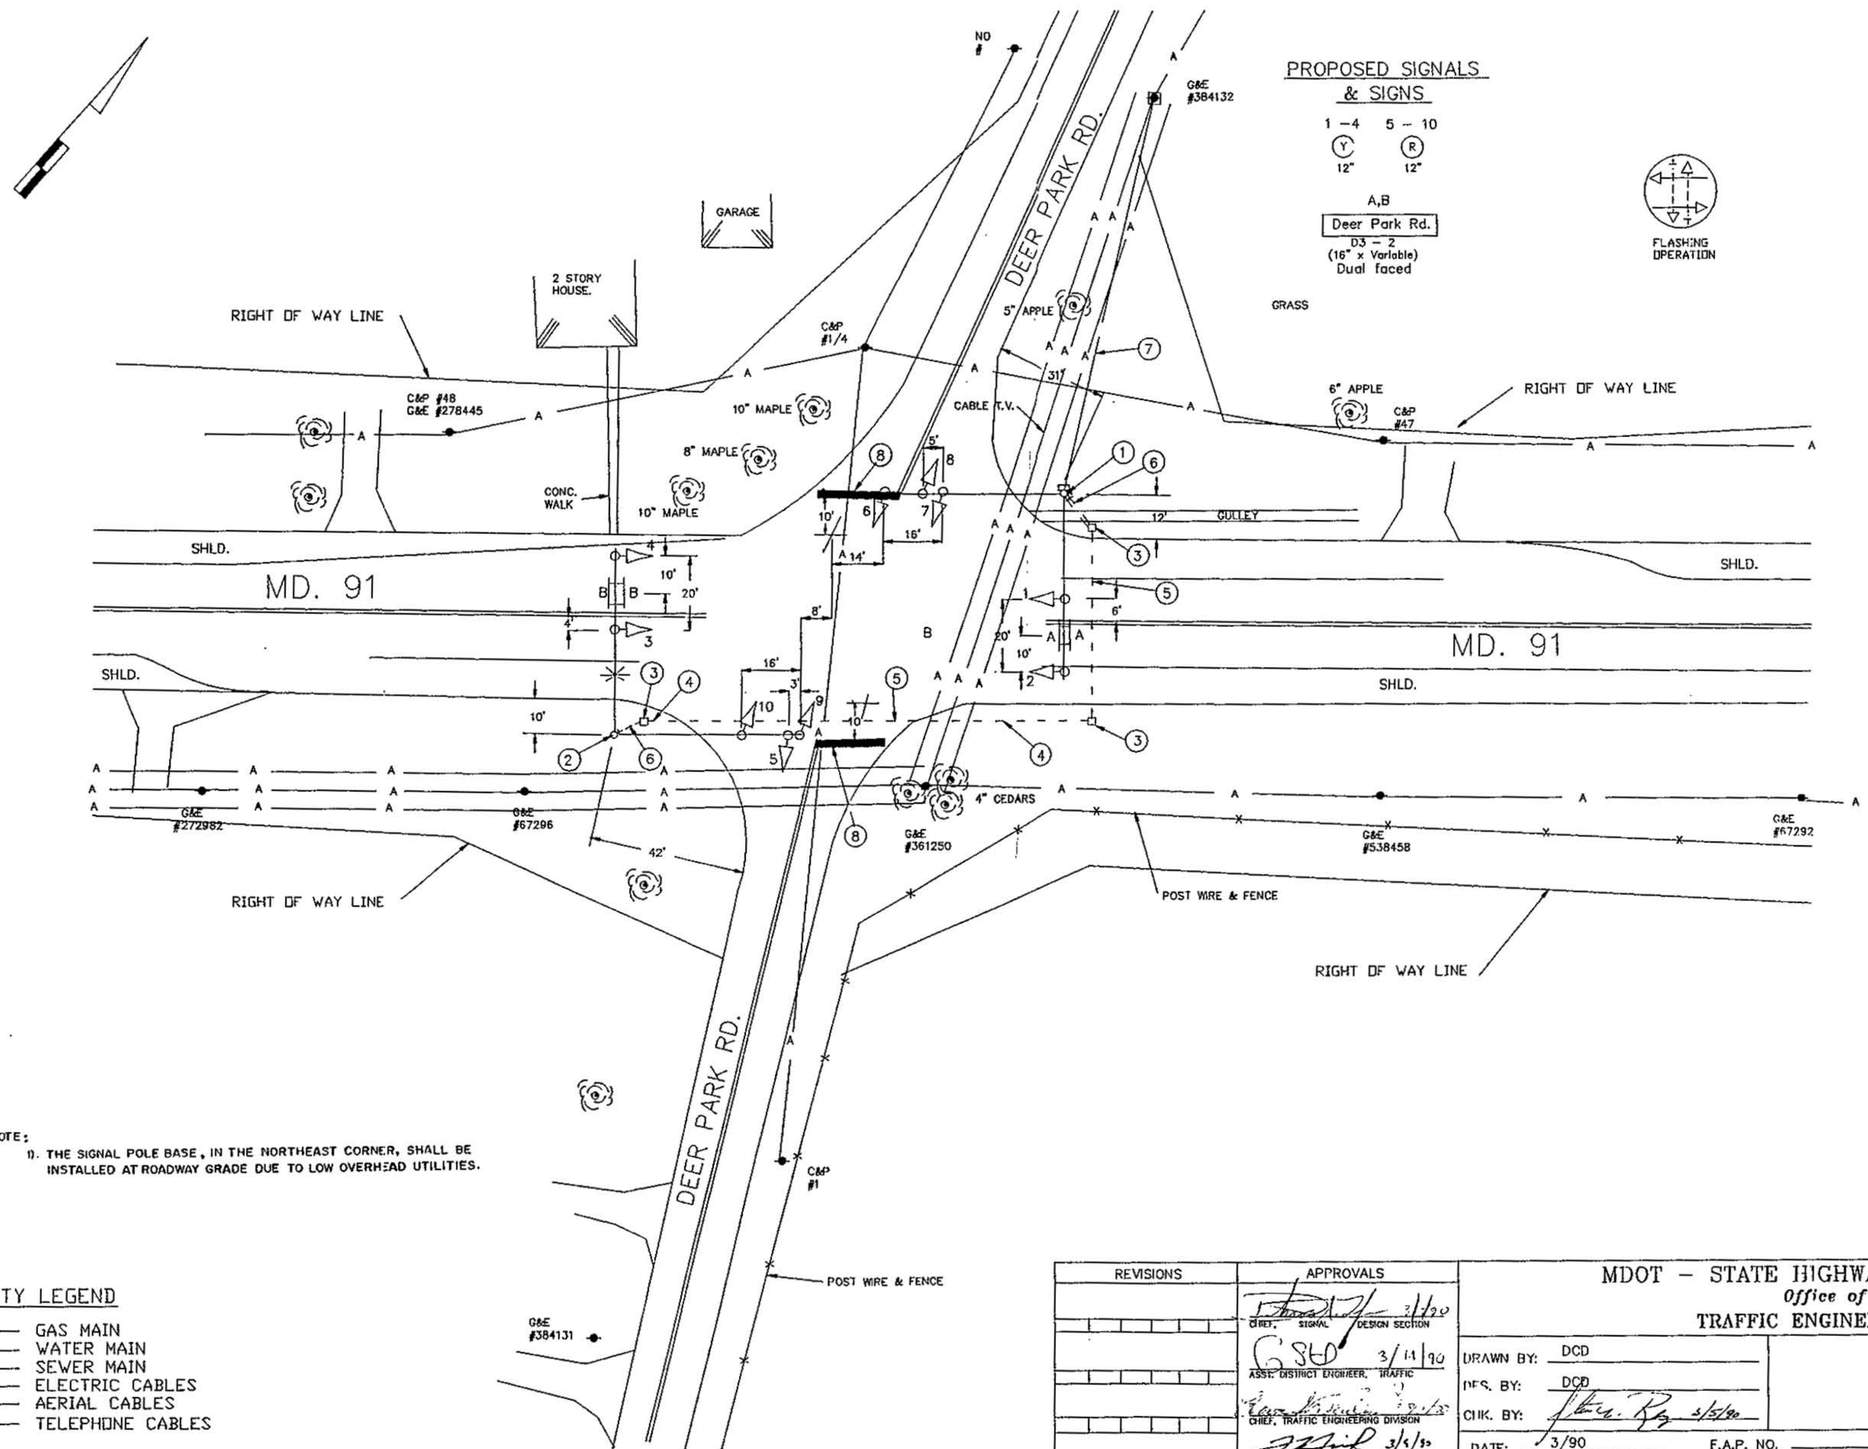

NOTE:
1). THE SIGNAL POLE BASE, IN THE NORTHEAST CORNER, SHALL BE INSTALLED AT ROADWAY GRADE DUE TO LOW OVERHEAD UTILITIES.

UTILITY LEGEND

—G—G—	GAS MAIN
—W—W—	WATER MAIN
—S—S—	SEWER MAIN
—E—E—	ELECTRIC CABLES
—A—A—	AERIAL CABLES
—T—T—	TELEPHONE CABLES

REVISIONS	APPROVALS
	CHIEF, SIGNAL DESIGN SECTION 3/1/90
	ASST. DISTRICT ENGINEER, TRAFFIC 3/11/90
	CHIEF, TRAFFIC ENGINEERING DIVISION 3/5/90
	DEPUTY CHIEF ENGINEER, OFFICE OF TRAFFIC 3/5/90

MDOT – STATE HIGHWAY ADMINISTRATION
Office of Traffic
TRAFFIC ENGINEERING DIVISION SIGNAL # 06009101.46

DRAWN BY: DCD
DES. BY: DCD
CHK. BY: 3/5/90

MD. 91 & DEER PARK RD.
COUNTY: CARROLL

DATE: 3/90
SCALE: 1" = 20'
F.A.P. NO.
S.H.A. NO. 855-25D35006
TS/STD. NO. 2614
SHEET NO. ___ OF ___