F.H.WA REGION NO.	STATE	FED. AID PROJ. NO.	SHEET NO.	TOTAL SHEETS
3	MD.			

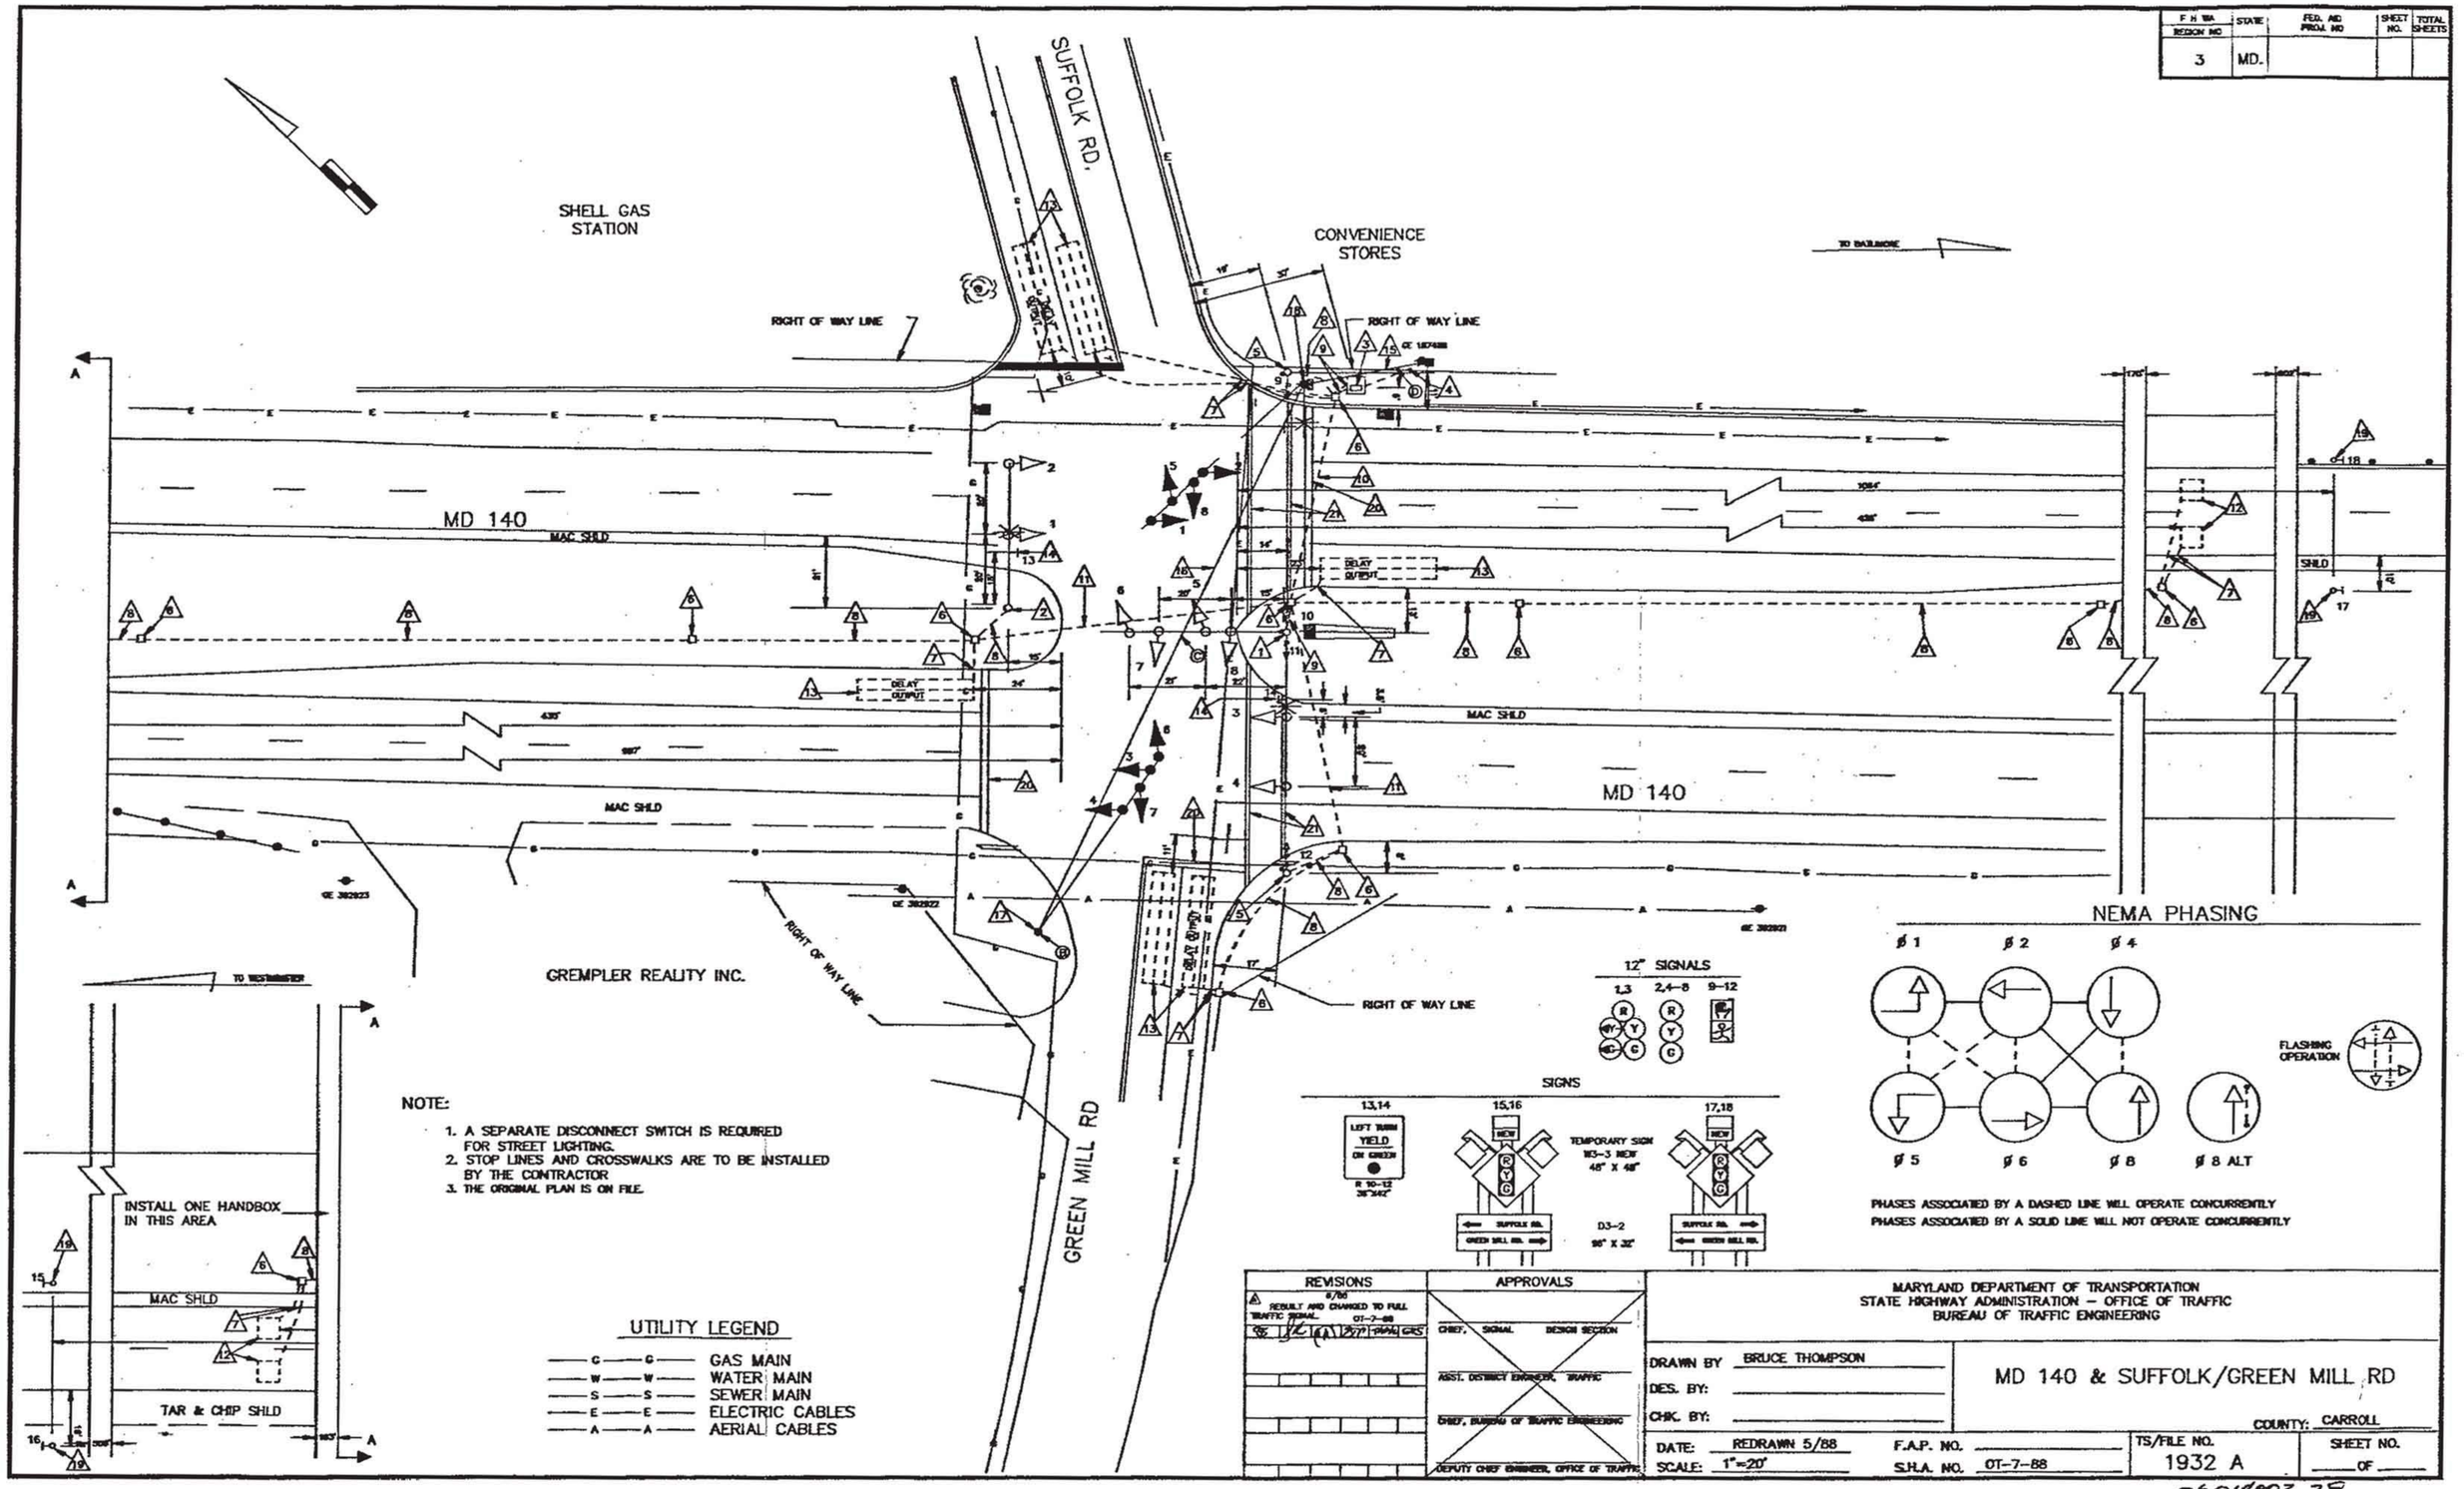

NOTE:

1. A SEPARATE DISCONNECT SWITCH IS REQUIRED FOR STREET LIGHTING.
2. STOP LINES AND CROSSWALKS ARE TO BE INSTALLED BY THE CONTRACTOR
3. THE ORIGINAL PLAN IS ON FILE.

06014003.29