K&E BALTIMORE 17 0153 PHOENIX 10-75 MC 4156

F.H.W.A. REGION NO.	STATE	FED. AID PROJ. NO.	SHEET NO.	TOTAL SHEETS
3	MD.		7	14

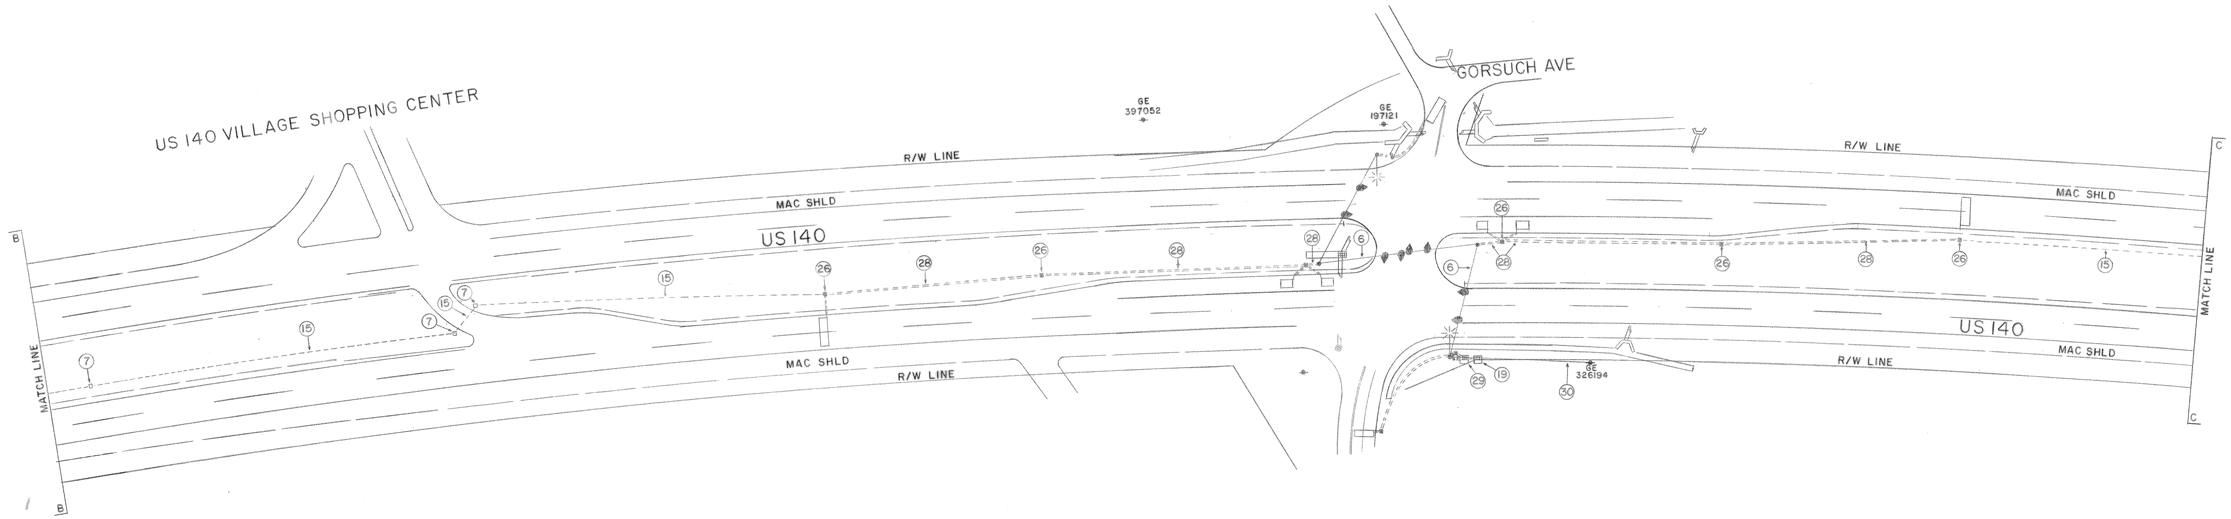

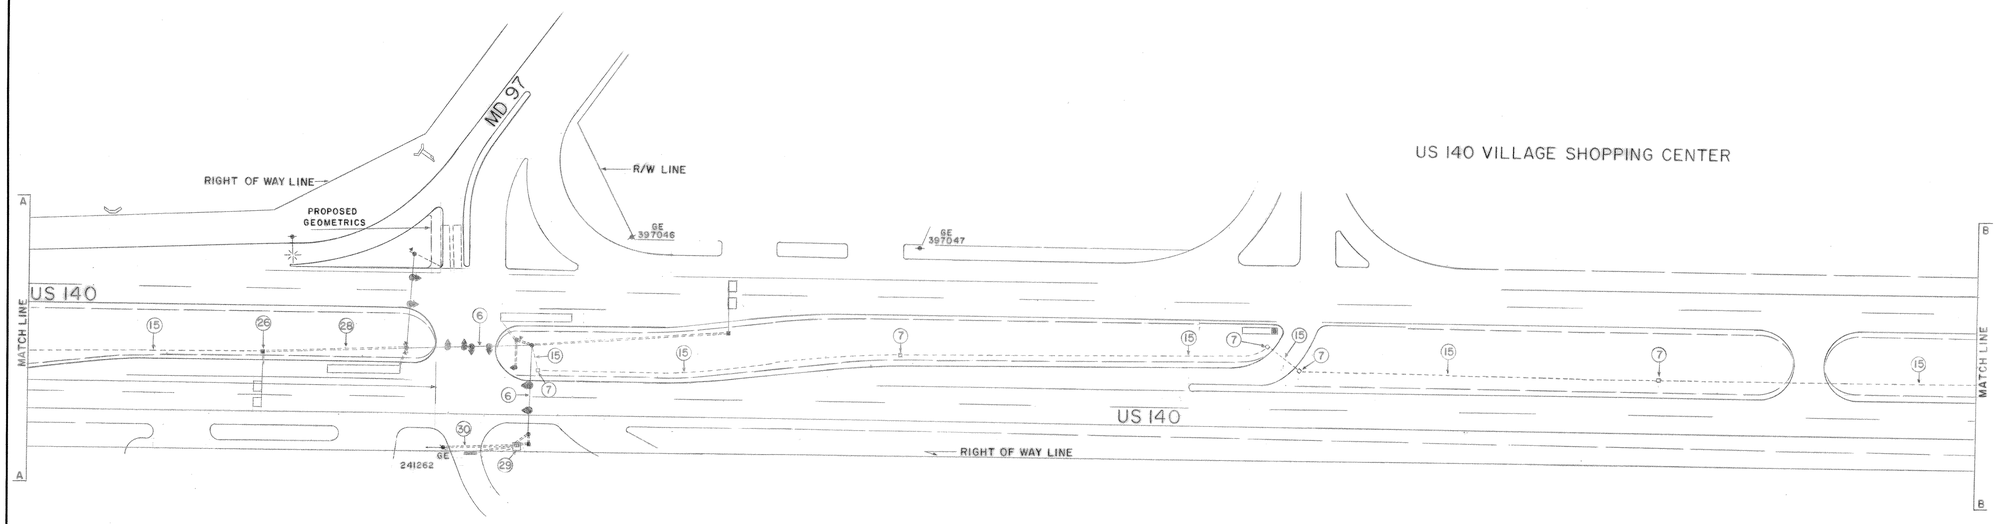

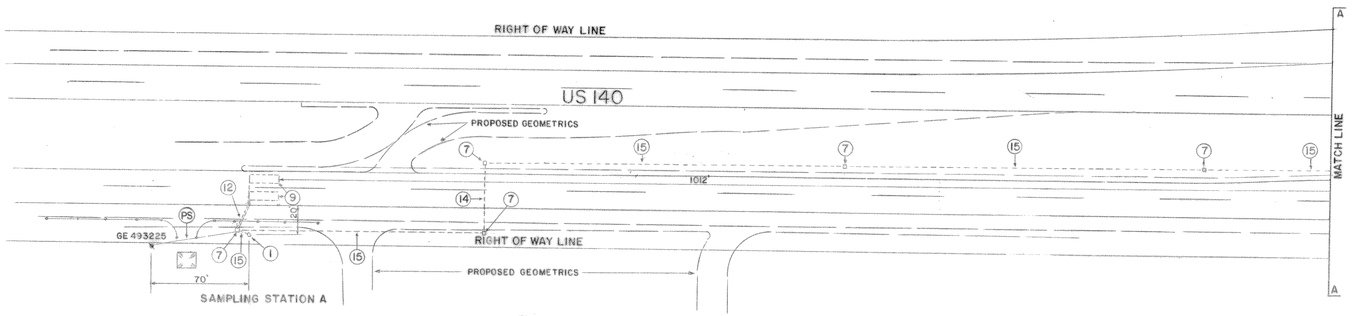

APPROVAL: REGIONAL TRAFFIC ENGINEER — 6/14/79

APPROVAL: CHIEF-BUREAU OF TRAFFIC ENGINEERING

APPROVAL: ASS'T. CHIEF ENGINEER TRAFFIC

REVISIONS

STATE OF MARYLAND
DEPARTMENT OF TRANSPORTATION
STATE HIGHWAY ADMINISTRATION

TRAFFIC DIVISION – BUREAU OF TRAFFIC ENGINEERING

US 140 (FUTURE MD 140) FROM MD 97 TO SULLIVAN RD.

SCALE 1"=50' DATE 12-12-78 CONTRACT NO. CL-612-501-785

DRAWN BY: J GORDON COUNTY: CARROLL

DESIGNED BY: J. Gordon SIGNAL NO.:

CHECKED BY: 6/14/79

DRAWING NO. TS-1657