K&E BALTIMORE 17 0153 PHOENIX 10-75 MC 4156•

| F.H.W.A. REGION NO. | STATE | FED. AID PROJ. NO. | SHEET NO. | TOTAL SHEETS |
|---|---|---|---|---|
| 3 | MD. | | 10 | 14 |

NOTE: (1) SIGNAL DESIGN SHOWN AT SULLIVAN RD. DUE FOR CONSTRUCTION DURING 1979

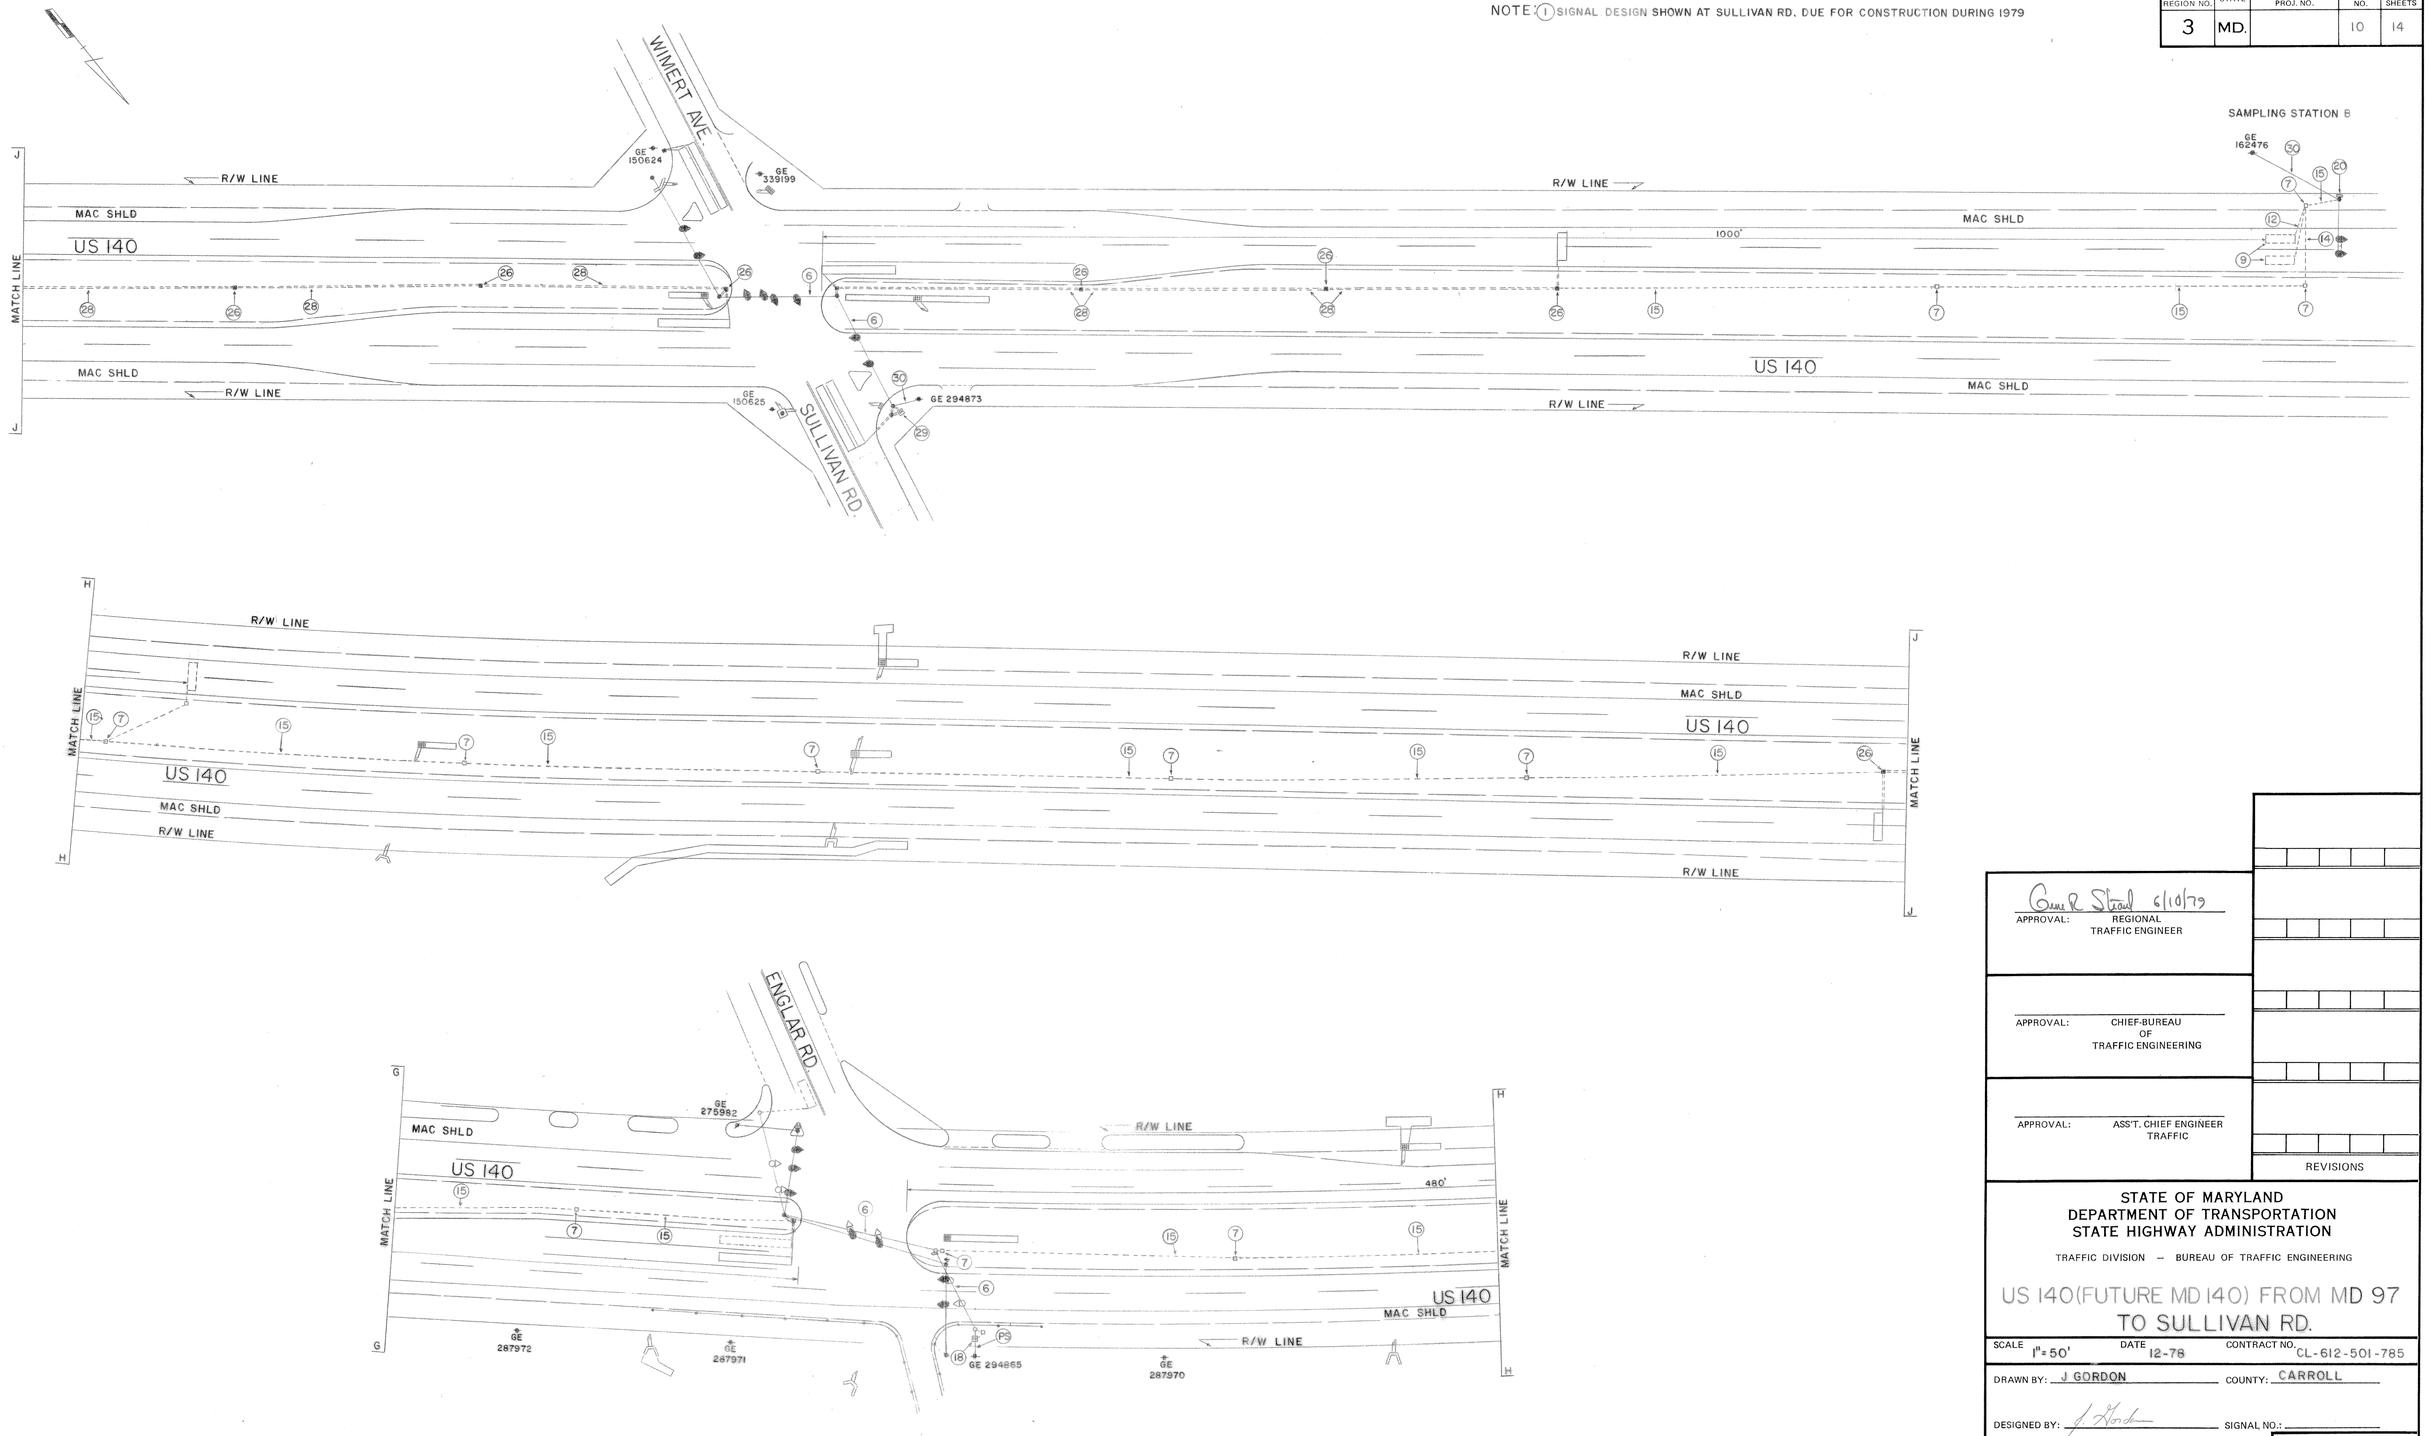


APPROVAL: REGIONAL TRAFFIC ENGINEER — Gene R Strand 6/10/79

APPROVAL: CHIEF-BUREAU OF TRAFFIC ENGINEERING

APPROVAL: ASS'T. CHIEF ENGINEER TRAFFIC

REVISIONS

STATE OF MARYLAND
DEPARTMENT OF TRANSPORTATION
STATE HIGHWAY ADMINISTRATION

TRAFFIC DIVISION — BUREAU OF TRAFFIC ENGINEERING

# US 140 (FUTURE MD 140) FROM MD 97 TO SULLIVAN RD.

SCALE 1" = 50' | DATE 12-78 | CONTRACT NO. CL-612-501-785

DRAWN BY: J GORDON | COUNTY: CARROLL

DESIGNED BY: J Gordon | SIGNAL NO.:

CHECKED BY: 6/11/79

DRAWING NO. TS-1660