K&E BALTIMORE 17-0153 PHOENIX 10-75 MC 4156

F.H.W.A. REGION NO.	STATE	FED. AID PROJ. NO.	SHEET NO.	TOTAL SHEETS
3	MD.		11	14

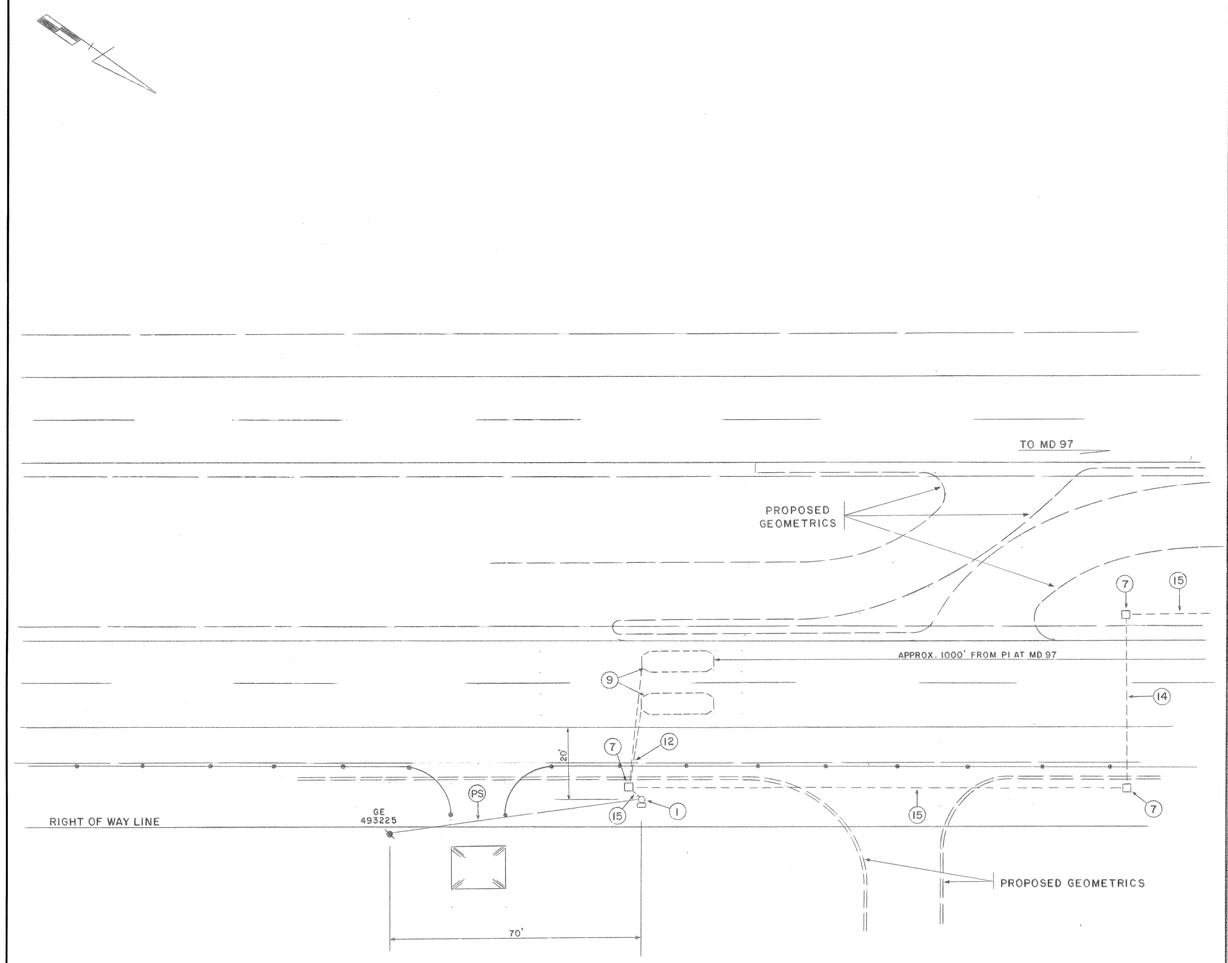

SAMPLING STATION A

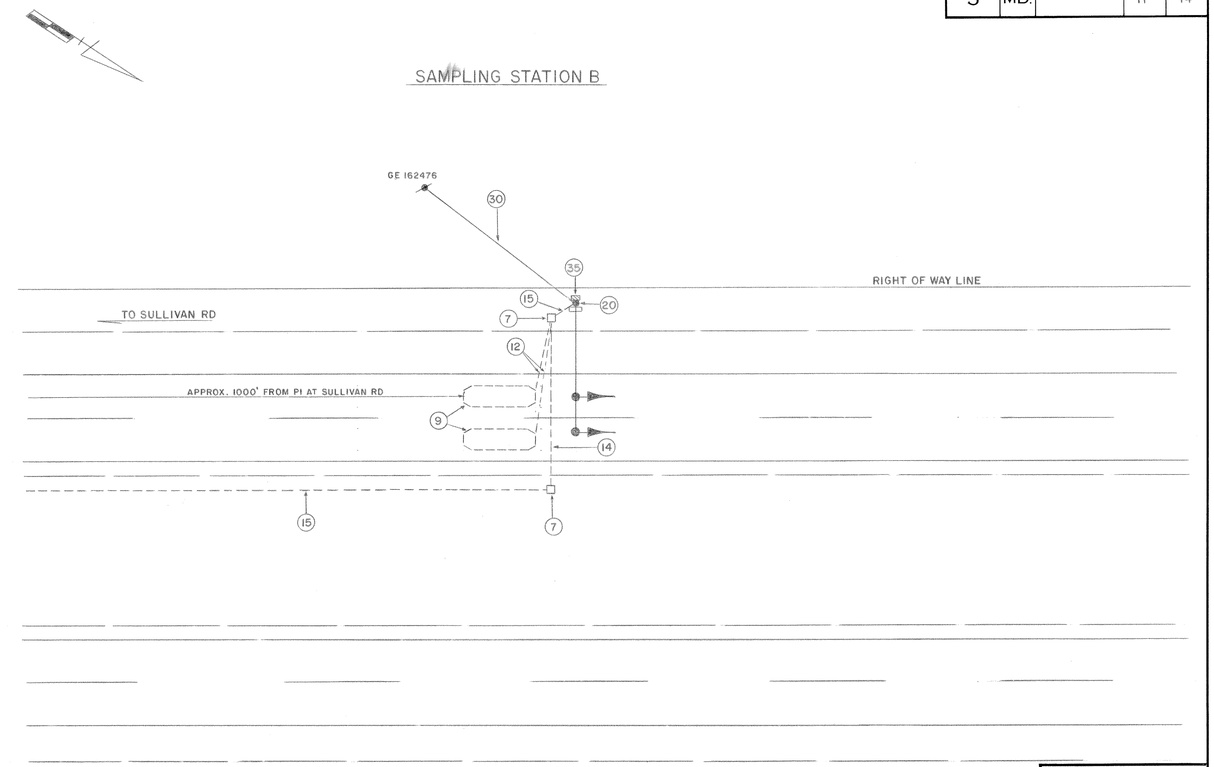

APPROVAL: REGIONAL TRAFFIC ENGINEER — 6/14/79

APPROVAL: CHIEF-BUREAU OF TRAFFIC ENGINEERING

APPROVAL: ASS'T. CHIEF ENGINEER TRAFFIC

REVISIONS

STATE OF MARYLAND
DEPARTMENT OF TRANSPORTATION
STATE HIGHWAY ADMINISTRATION

TRAFFIC DIVISION – BUREAU OF TRAFFIC ENGINEERING

US 140 (FUTURE MD 140) FROM MD 97 TO SULLIVAN RD

SCALE 1" = 20' DATE 3-79 CONTRACT NO. CL-612-501-785

DRAWN BY: J GORDON COUNTY: CARROLL

DESIGNED BY: J Gordon SIGNAL NO.:

CHECKED BY: 4/11/79

DRAWING NO. TS-1661