F.H.W.A. REGION NO.	STATE	FED. AID PROJ. NO.	SHEET NO.	TOTAL SHEETS
3	MD	SEE TITLE SHEET	82	182

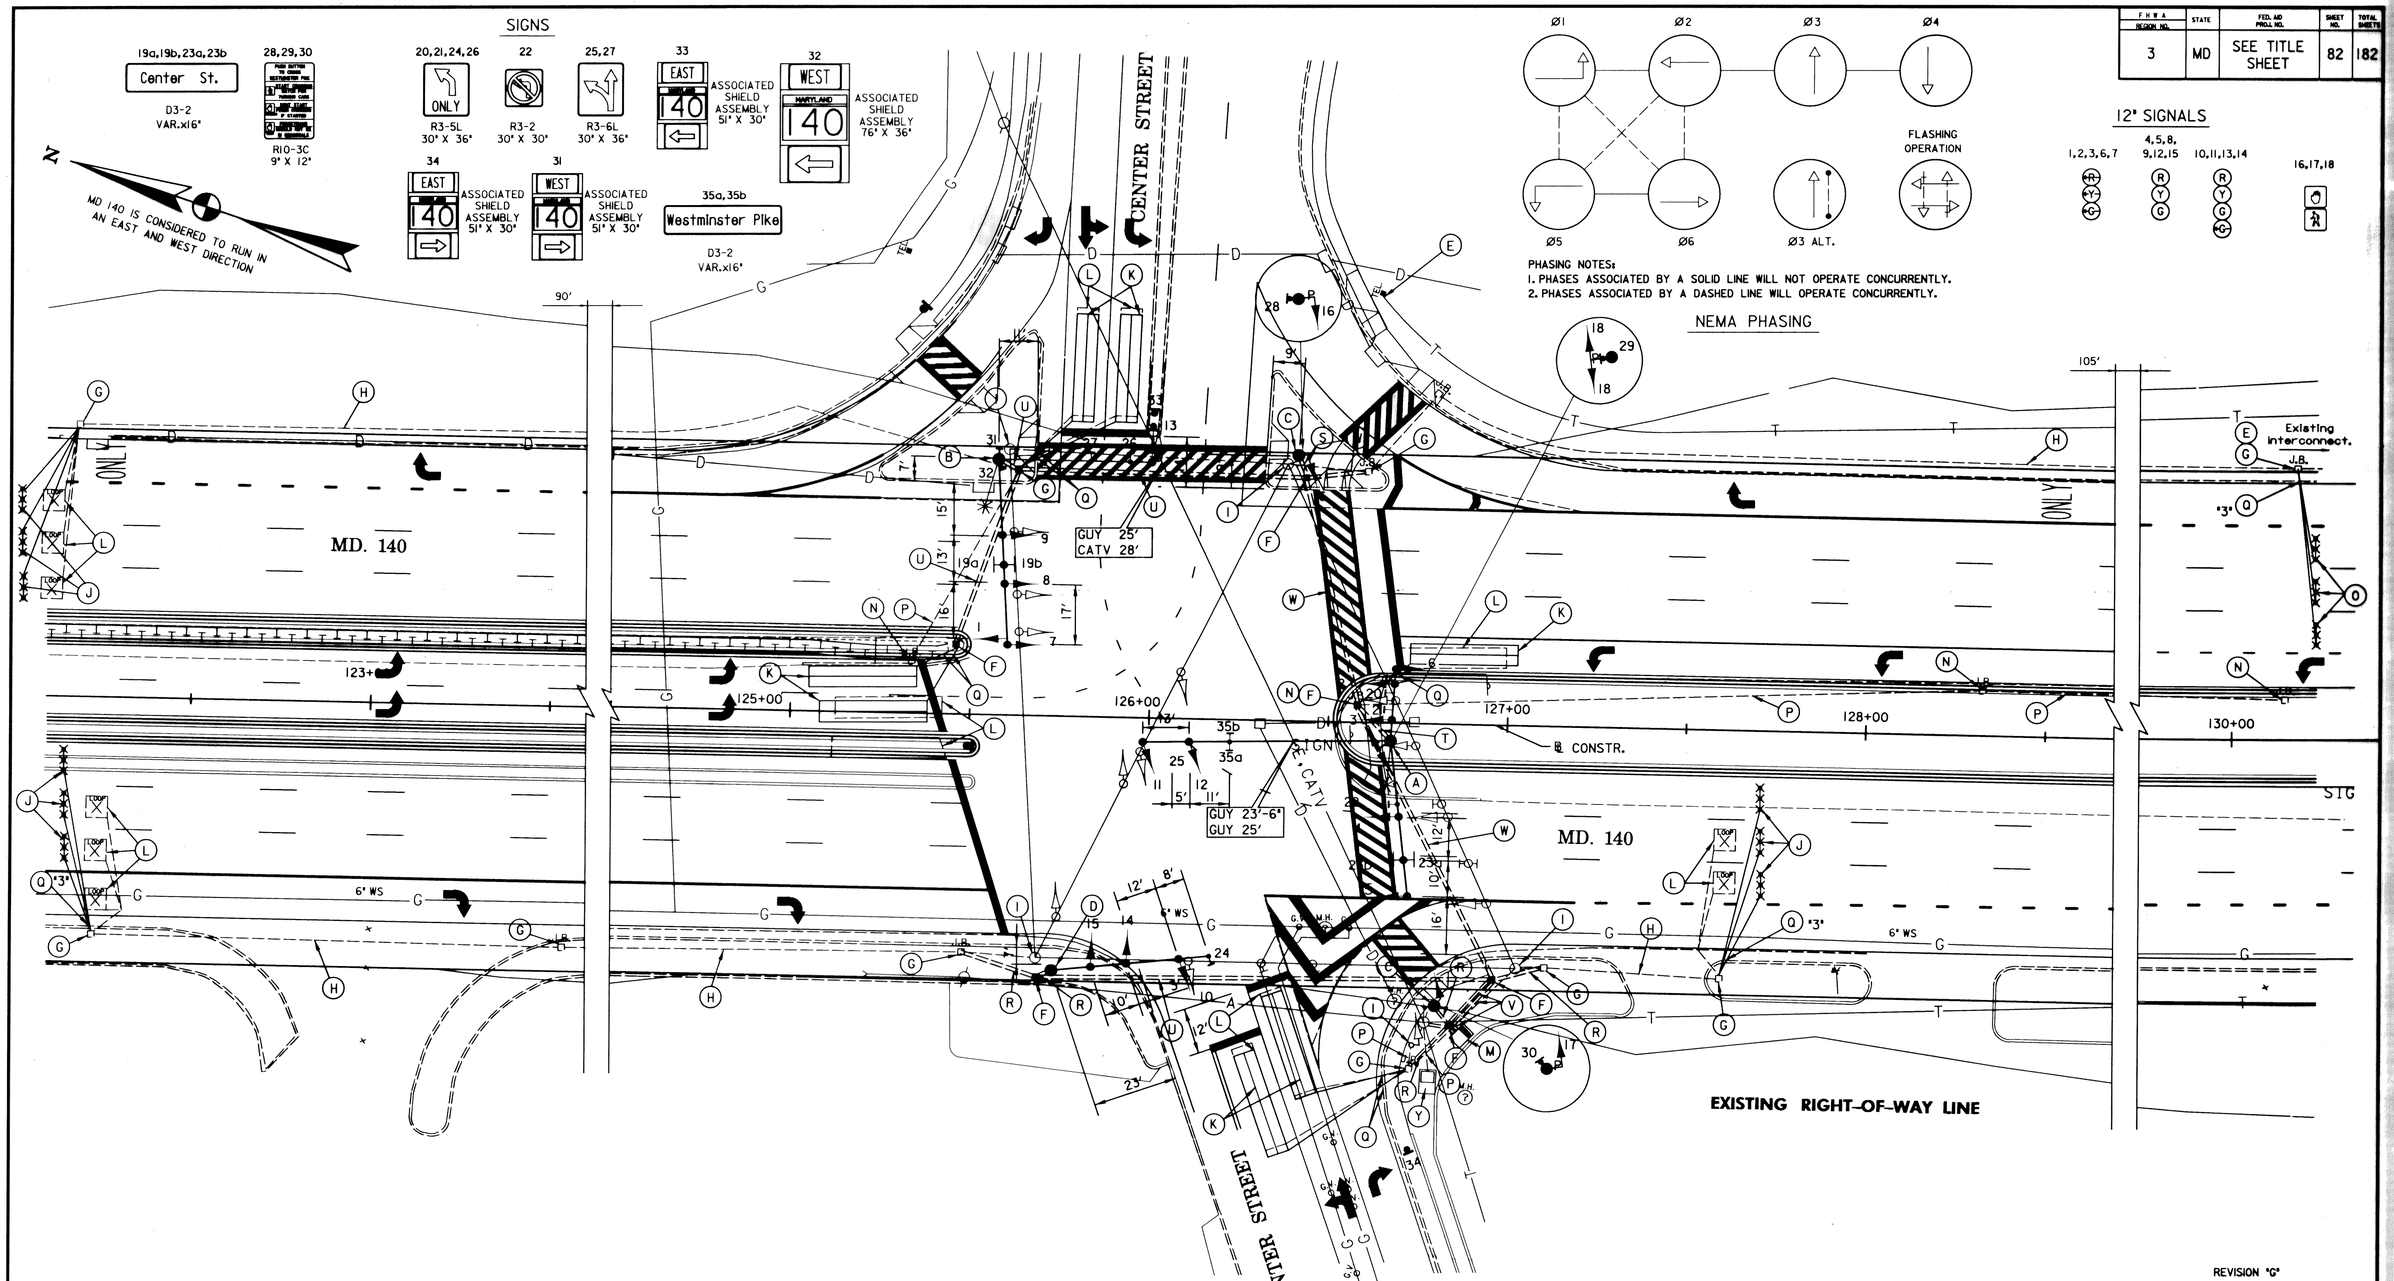

REVISION "G"

UTILITY LEGEND

G	G	GAS MAIN
W	W	WATER MAIN
S	S	SEWER MAIN
E	E	ELECTRIC CABLES
D	D	STORM DRAIN
A	A	AERIAL CABLES
T	T	TELEPHONE CABLES
CATV	CATV	CABLE TELEVISION

NOTES:

1. THE SIGNAL CONTRACTOR SHALL CONFIRM GEOMETRICS PRIOR TO THE INSTALLATION OF SIGNAL EQUIPMENT.
2. LOOP DETECTORS AND CONDUIT SHALL BE INSTALLED PRIOR TO THE INSTALLATION OF PAVEMENT MARKINGS
3. PAVEMENT MARKINGS ARE TO BE INSTALLED BY THE CONTRACTOR IN ACCORDANCE WITH S.H.A. STANDARDS. PAVEMENT MARKING DETAILS ARE SHOWN ON THE SIGNING AND PAVEMENT MARKING PLAN.
4. ALL UNDERGROUND AND OVERHEAD UTILITIES SHOWN ON THESE PLANS ARE SCHEMATIC AND ARE NOT TO BE CONSIDERED COMPLETE. THE CONTRACTOR SHALL BE RESPONSIBLE FOR NOTIFYING ALL UTILITY COMPANIES PRIOR TO CONSTRUCTION SO THAT ALL UTILITIES MAY BE LOCATED IN THE FIELD. IF THE CONTRACTOR PERCEIVES THAT A CONFLICT BETWEEN THE UTILITIES AND THE TRAFFIC SIGNAL WILL OCCUR, THE CONTRACTOR SHALL NOTIFY THE APPROPRIATE PROJECT ENGINEER IMMEDIATELY.

REVISIONS	APPROVALS
© SEPT., 1997 RECONSTRUCT SIGNAL FOR NEW GEOMETRICS	ASST. DIVISION CHIEF, TEDD
DBD mm BCL TAH APRIL 15, 1996 LENGTHEN LT. TURN LANE ALONG MD. 140 (W.B.) S.H.A. BW881M82	ASST. DISTRICT ENGINEER, TRAFFIC
M.A.M. S.R. 4/96	CHIEF, TRAFFIC ENGINEERING DESIGN DIVISION
	DIRECTOR, OFFICE OF TRAFFIC & SAFETY

ORIGINAL ON FILE

MARYLAND DOT - STATE HIGHWAY ADMINISTRATION
Office of Traffic & Safety
TRAFFIC ENGINEERING DESIGN DIVISION

TRAFFIC SIGNAL PLAN
M.D. RTE. 140 AT CENTER STREET

LOG MILE #06014008.93 DATE / /

DRAWN BY:	N.L.S.	F.A.P. NO.	SEE TITLE SHEET	TS/STD. NO.	SHEET NO.
CHECK BY:	R.D.C.	S.H.A. NO.	CL7845176	535G-P	TS-1 OF TS-8
SCALE:	1" = 20'	COUNTY	CARROLL		