F.H.W.A. REGION NO.	STATE	FED. AID PROJ. NO.	SHEET NO.	TOTAL SHEETS

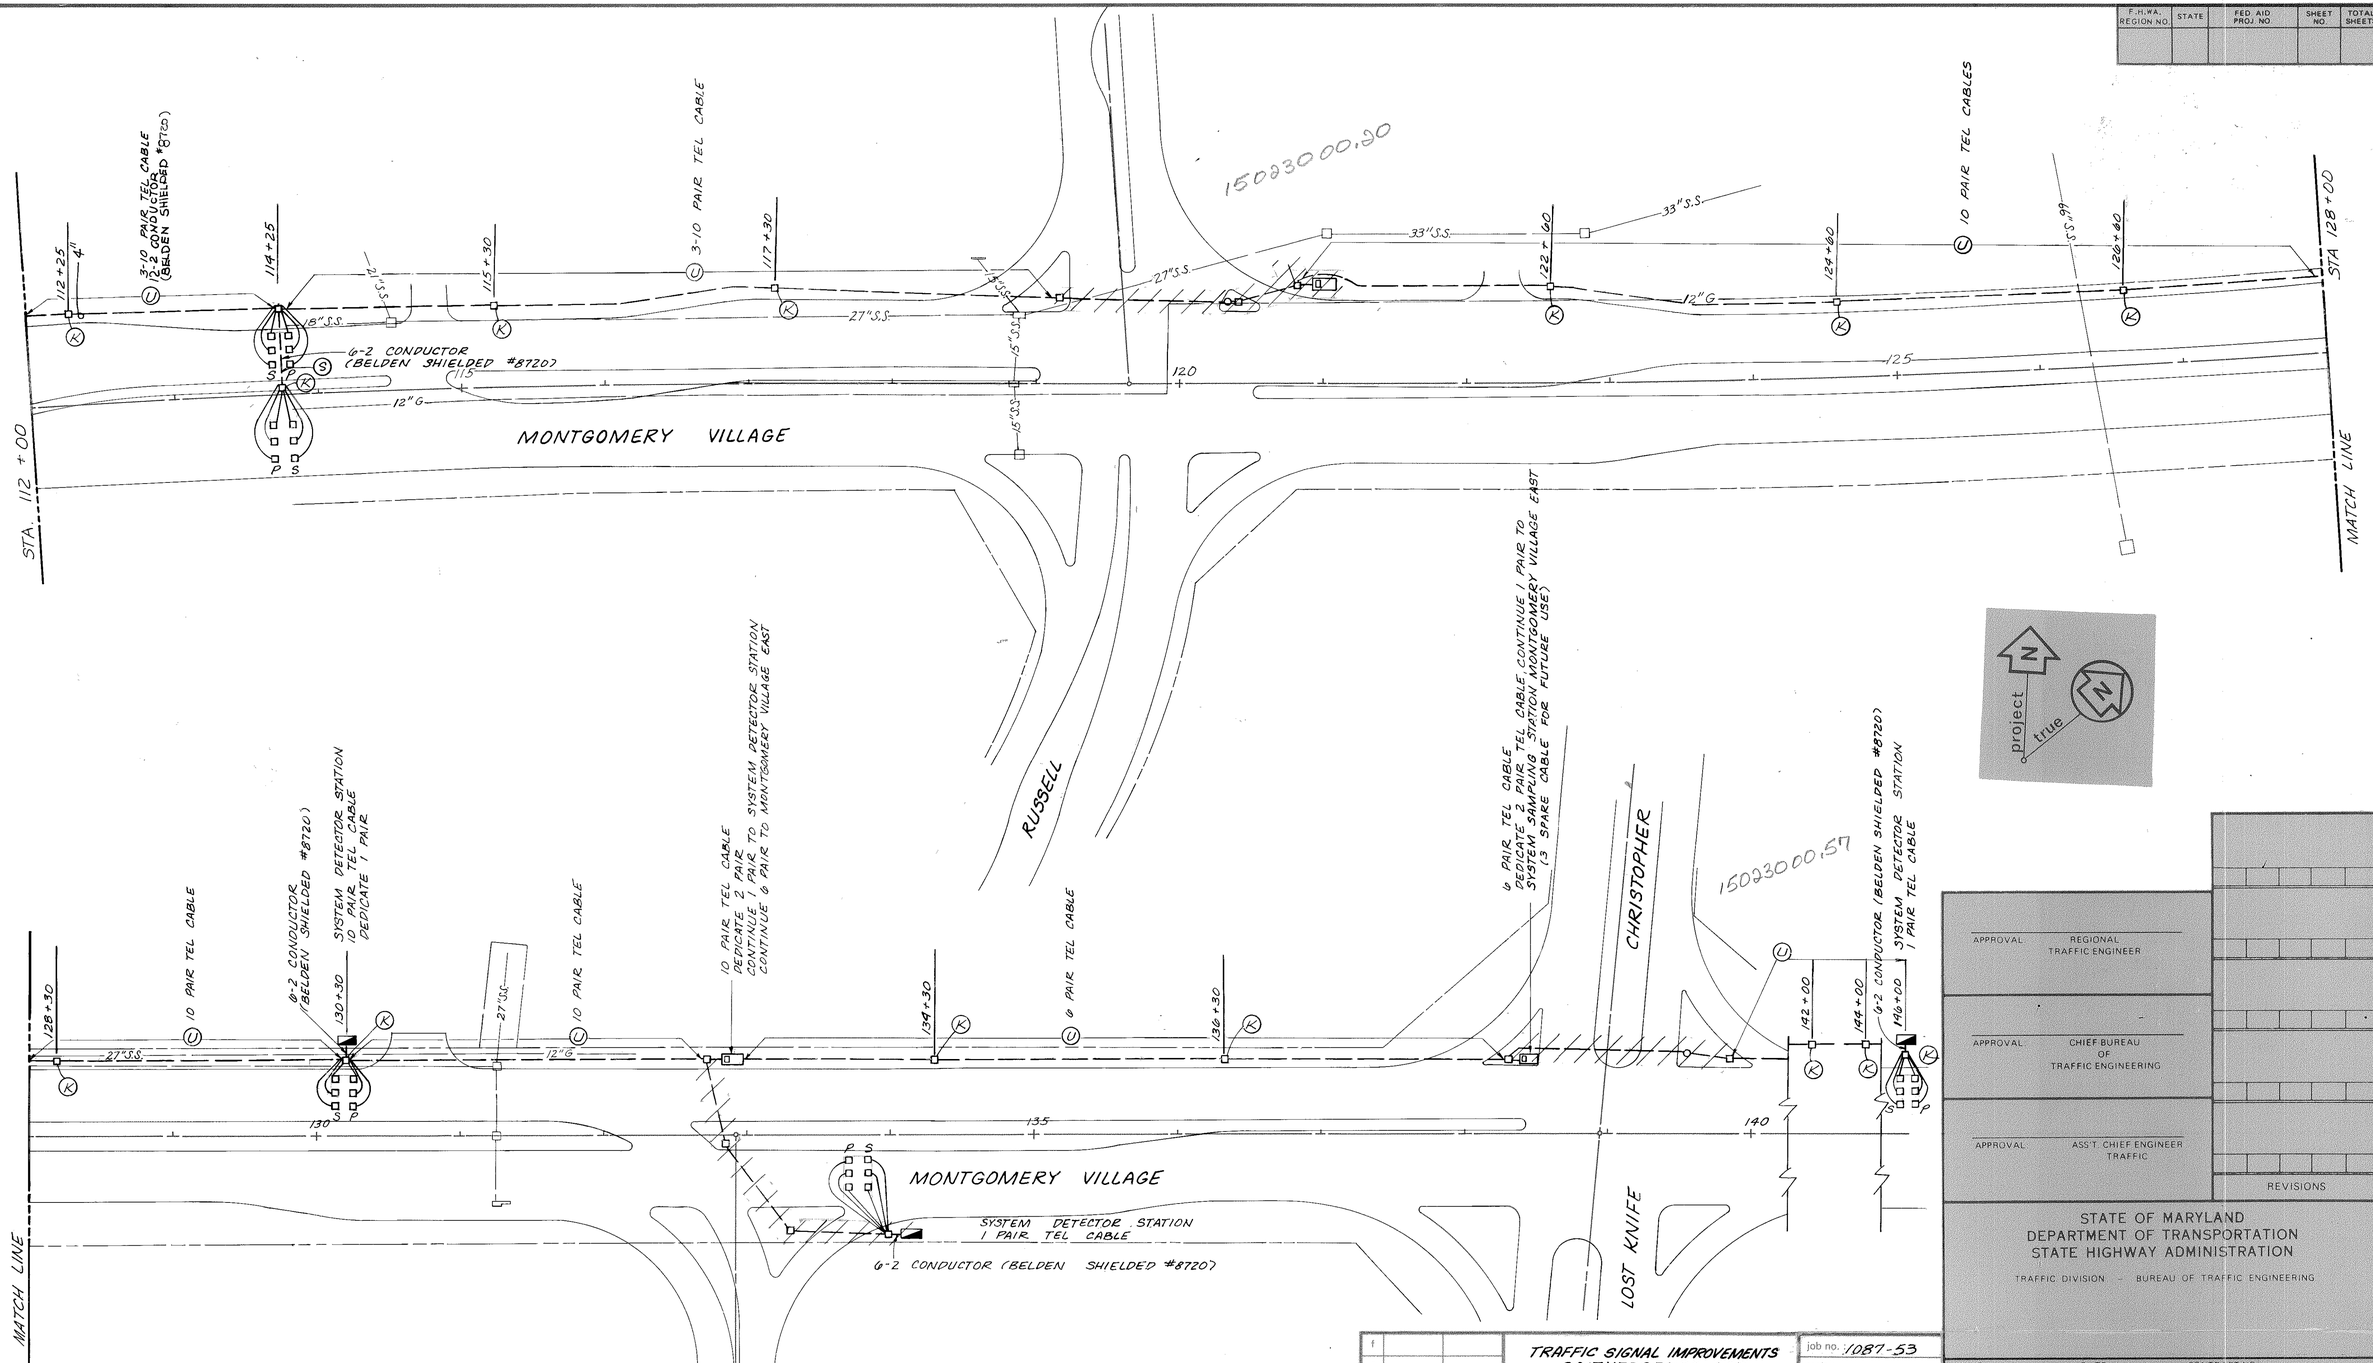

f		
e		
d		
c		
b		
a	H.A.	6/6/78
	by	date
	revisions	

TRAFFIC SIGNAL IMPROVEMENTS
GAITHERSBURG, MD.

INTERCONNECT AND SYSTEM DETECTOR PLAN

BARTON-ASCHMAN ASSOCIATES, INC.
820 Davis Street, Evanston, Illinois 60201

job no. :	1087-53
scale :	1" = 50'
design :	M.J.D.
drawn :	D.M.O.
approved :	H.J.A.
date :	9-30-77
total sheets	sheet no.
19	6

APPROVAL: REGIONAL TRAFFIC ENGINEER

APPROVAL: CHIEF BUREAU OF TRAFFIC ENGINEERING

APPROVAL: ASS'T. CHIEF ENGINEER TRAFFIC

REVISIONS

STATE OF MARYLAND
DEPARTMENT OF TRANSPORTATION
STATE HIGHWAY ADMINISTRATION

TRAFFIC DIVISION — BUREAU OF TRAFFIC ENGINEERING

SCALE DATE CONTRACT NO. M-246-501-385

DRAWN BY: COUNTY: MONTGOMERY

DESIGNED BY: SIGNAL NO.

CHECKED BY:

DRAWING NO. TS-3101