F.H.WA. REGION NO.	STATE	FED. AID PROJ. NO.	SHEET NO.	TOTAL SHEETS

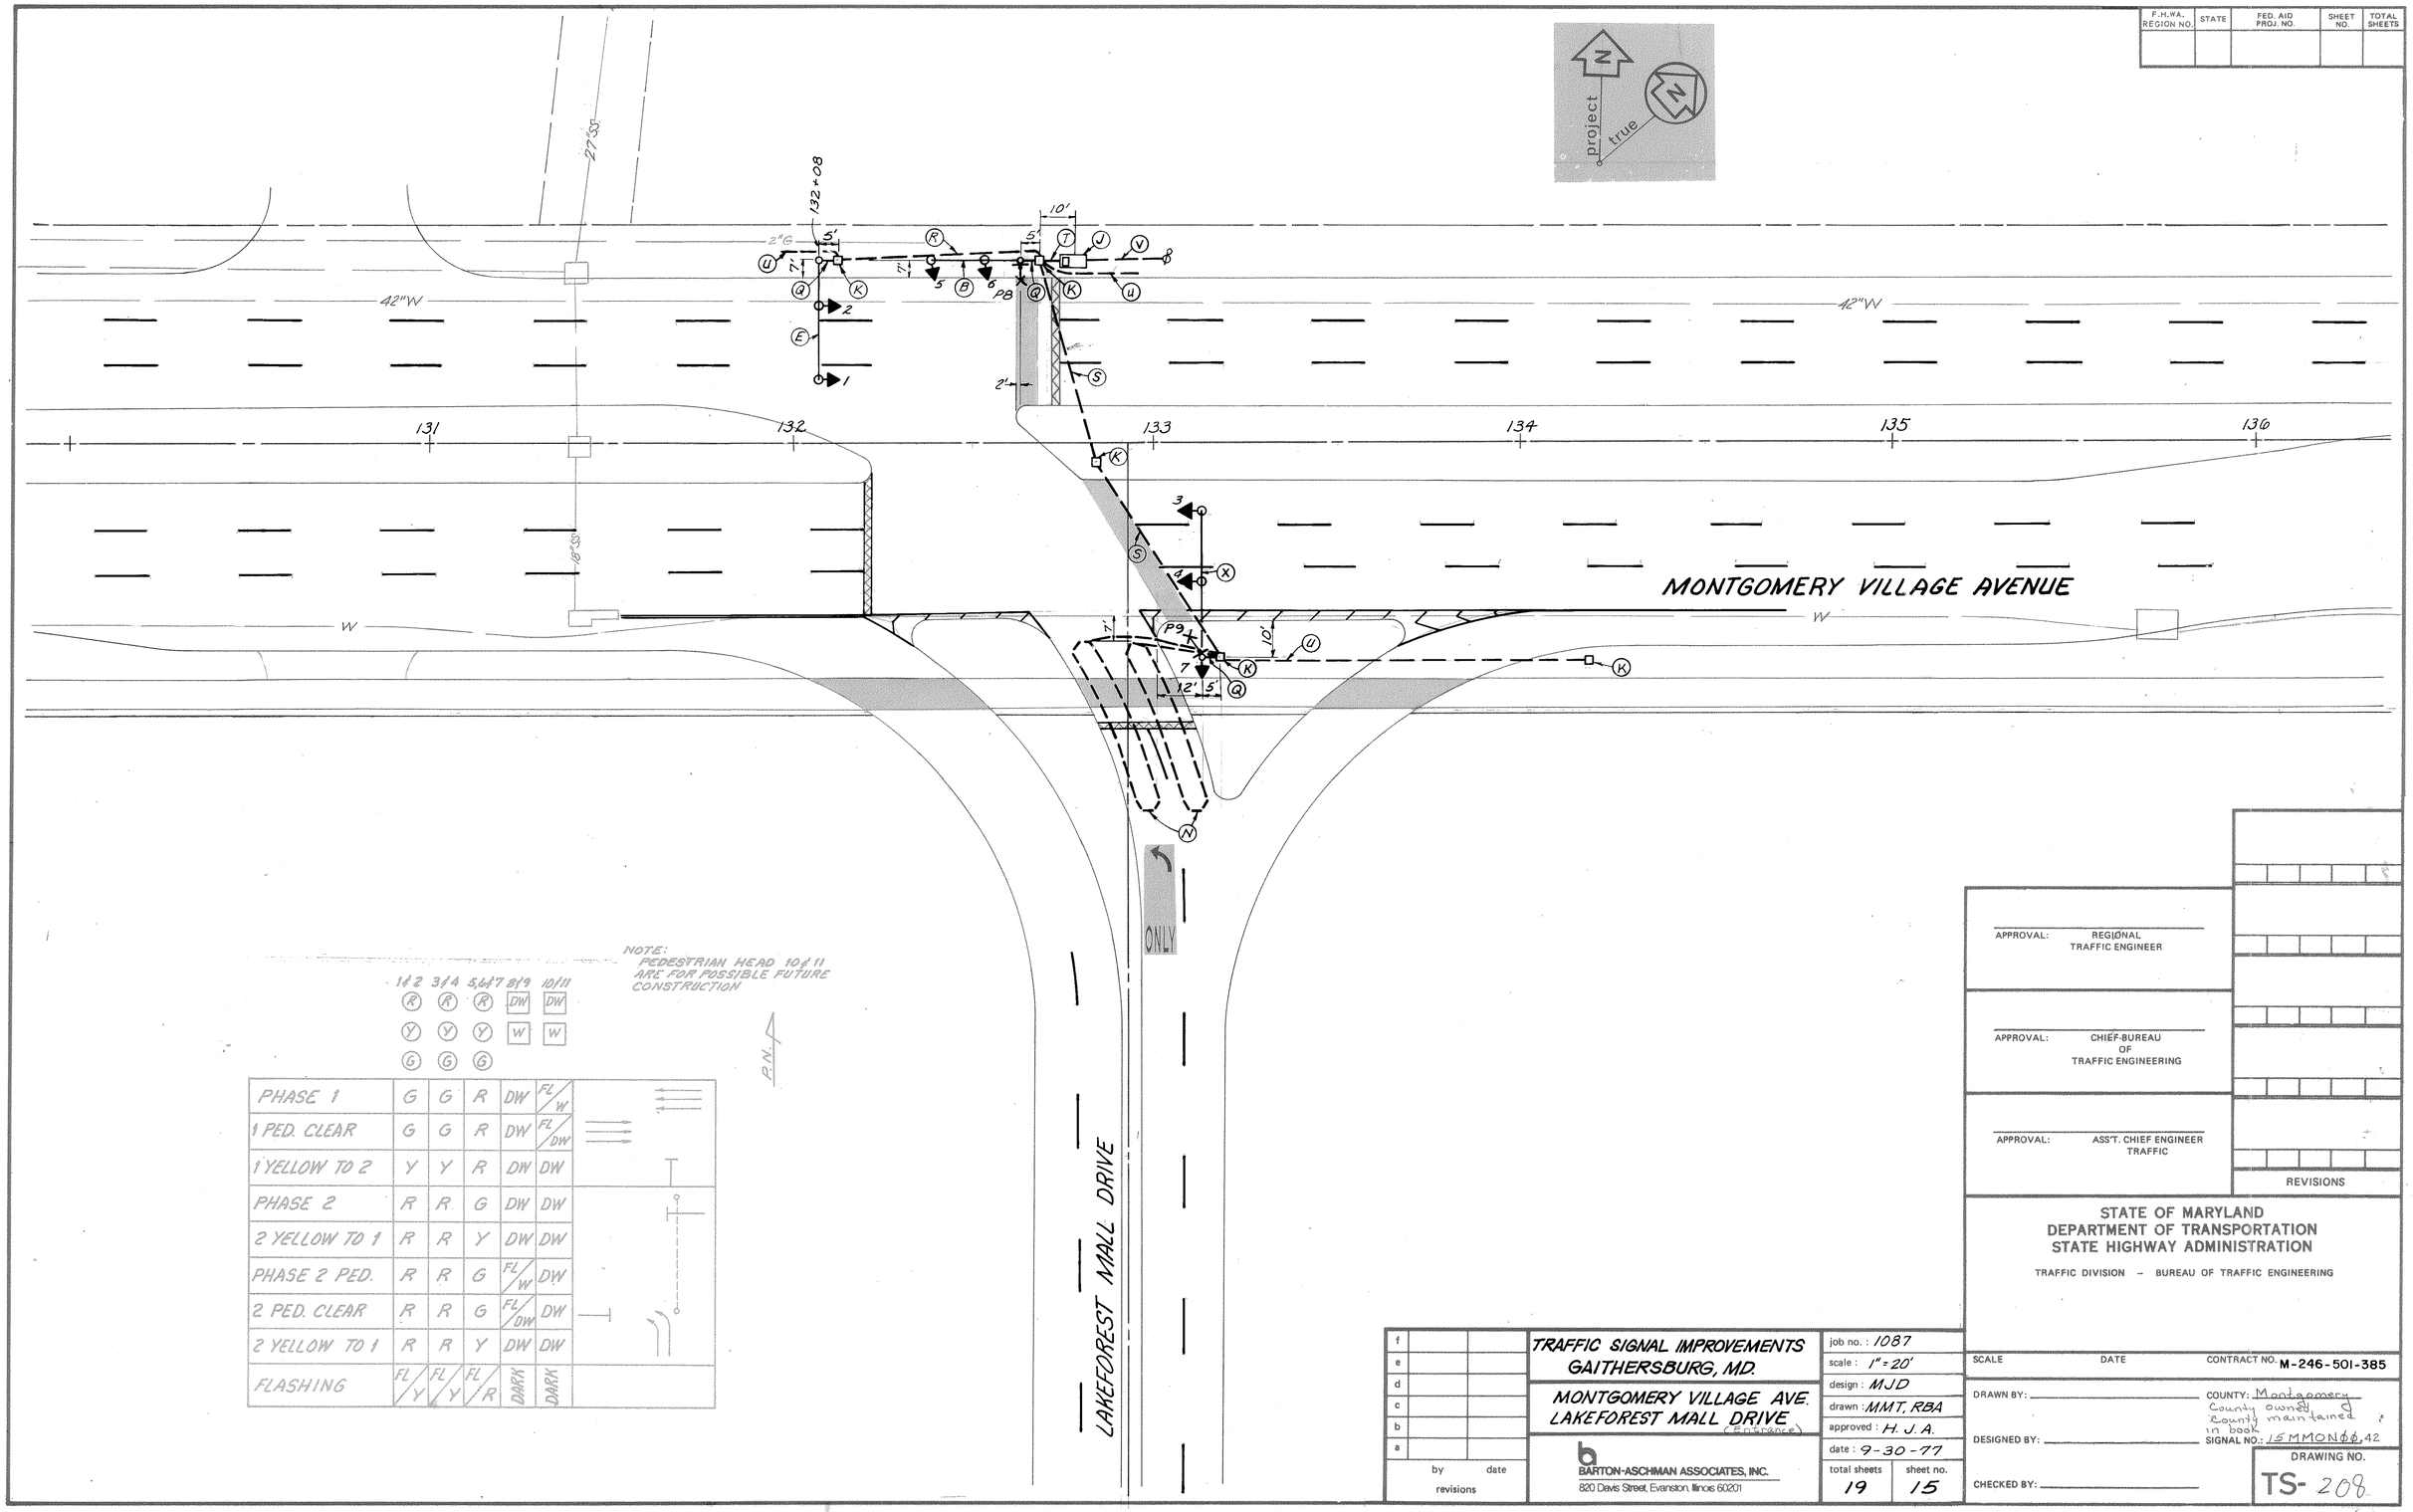

NOTE:
PEDESTRIAN HEAD 10 & 11 ARE FOR POSSIBLE FUTURE CONSTRUCTION

	1&2	3&4	5,6&7	8&9	10&11
	R	R	R	DW	DW
	Y	Y	Y	W	W
	G	G	G		
PHASE 1	G	G	R	DW	FL/W
1 PED. CLEAR	G	G	R	DW	FL/DW
1 YELLOW TO 2	Y	Y	R	DW	DW
PHASE 2	R	R	G	DW	DW
2 YELLOW TO 1	R	R	Y	DW	DW
PHASE 2 PED.	R	R	G	FL/W	DW
2 PED. CLEAR	R	R	G	FL/DW	DW
2 YELLOW TO 1	R	R	Y	DW	DW
FLASHING	FL/Y	FL/Y	FL/R	DARK	DARK

APPROVAL: REGIONAL TRAFFIC ENGINEER

APPROVAL: CHIEF-BUREAU OF TRAFFIC ENGINEERING

APPROVAL: ASS'T. CHIEF ENGINEER TRAFFIC

REVISIONS

STATE OF MARYLAND
DEPARTMENT OF TRANSPORTATION
STATE HIGHWAY ADMINISTRATION

TRAFFIC DIVISION – BUREAU OF TRAFFIC ENGINEERING

	by	date
f		
e		
d		
c		
b		
a		

revisions

TRAFFIC SIGNAL IMPROVEMENTS
GAITHERSBURG, MD.

MONTGOMERY VILLAGE AVE.
LAKEFOREST MALL DRIVE
(Entrance)

BARTON-ASCHMAN ASSOCIATES, INC.
820 Davis Street, Evanston, Illinois 60201

job no.: 1087
scale: 1" = 20'
design: MJD
drawn: MMT, RBA
approved: H. J. A.
date: 9-30-77
total sheets 19
sheet no. 15

SCALE DATE CONTRACT NO. M-246-501-385

DRAWN BY:

DESIGNED BY:

CHECKED BY:

COUNTY: Montgomery County owned County maintained in book

SIGNAL NO.: 15MMON00,42

DRAWING NO. TS-208