F.H.WA. REGION NO.	STATE	FED. AID PROJ. NO.	SHEET NO.	TOTAL SHEETS

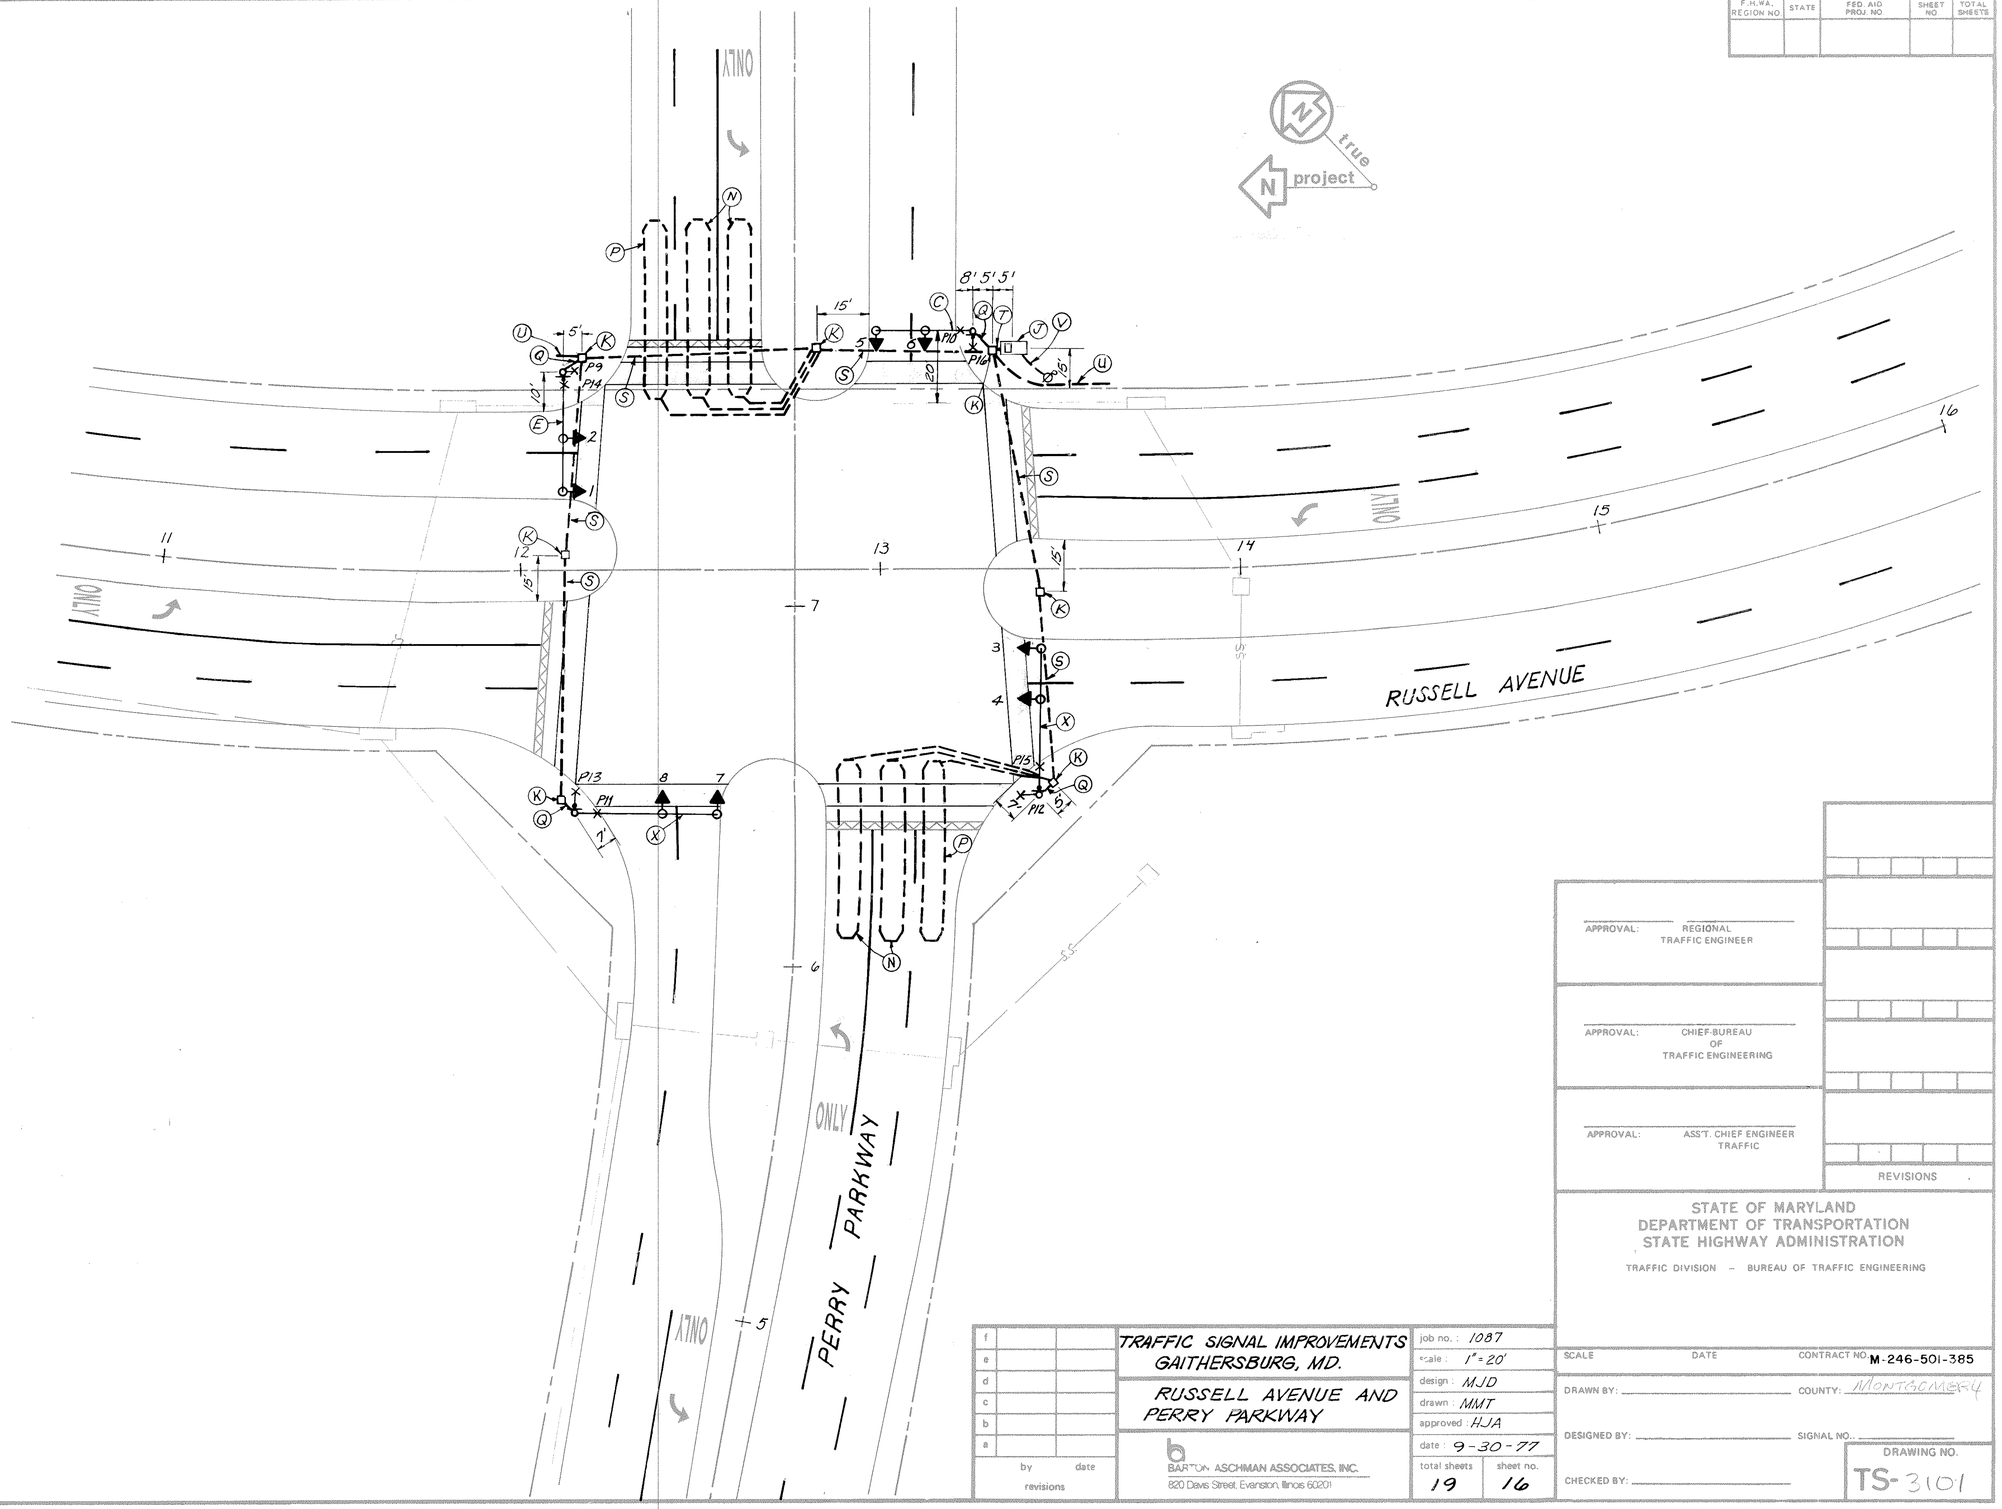

f		
e		
d		
c		
b		
a		
	by	date
	revisions	

TRAFFIC SIGNAL IMPROVEMENTS
GAITHERSBURG, MD.

RUSSELL AVENUE AND
PERRY PARKWAY

BARTON ASCHMAN ASSOCIATES, INC.
820 Davis Street, Evanston, Illinois 60201

job no. : 1087	
scale : 1" = 20'	
design : MJD	
drawn : MMT	
approved : HJA	
date : 9-30-77	
total sheets 19	sheet no. 16

APPROVAL: REGIONAL TRAFFIC ENGINEER

APPROVAL: CHIEF BUREAU OF TRAFFIC ENGINEERING

APPROVAL: ASS'T. CHIEF ENGINEER TRAFFIC

REVISIONS

STATE OF MARYLAND
DEPARTMENT OF TRANSPORTATION
STATE HIGHWAY ADMINISTRATION

TRAFFIC DIVISION – BUREAU OF TRAFFIC ENGINEERING

SCALE DATE CONTRACT NO. M-246-501-385

DRAWN BY: COUNTY: MONTGOMERY

DESIGNED BY: SIGNAL NO.

CHECKED BY:

DRAWING NO. TS-3101