F.H.WA. REGION NO.	STATE	FED. AID PROJ. NO.	SHEET NO.	TOTAL SHEETS
3	MD.			

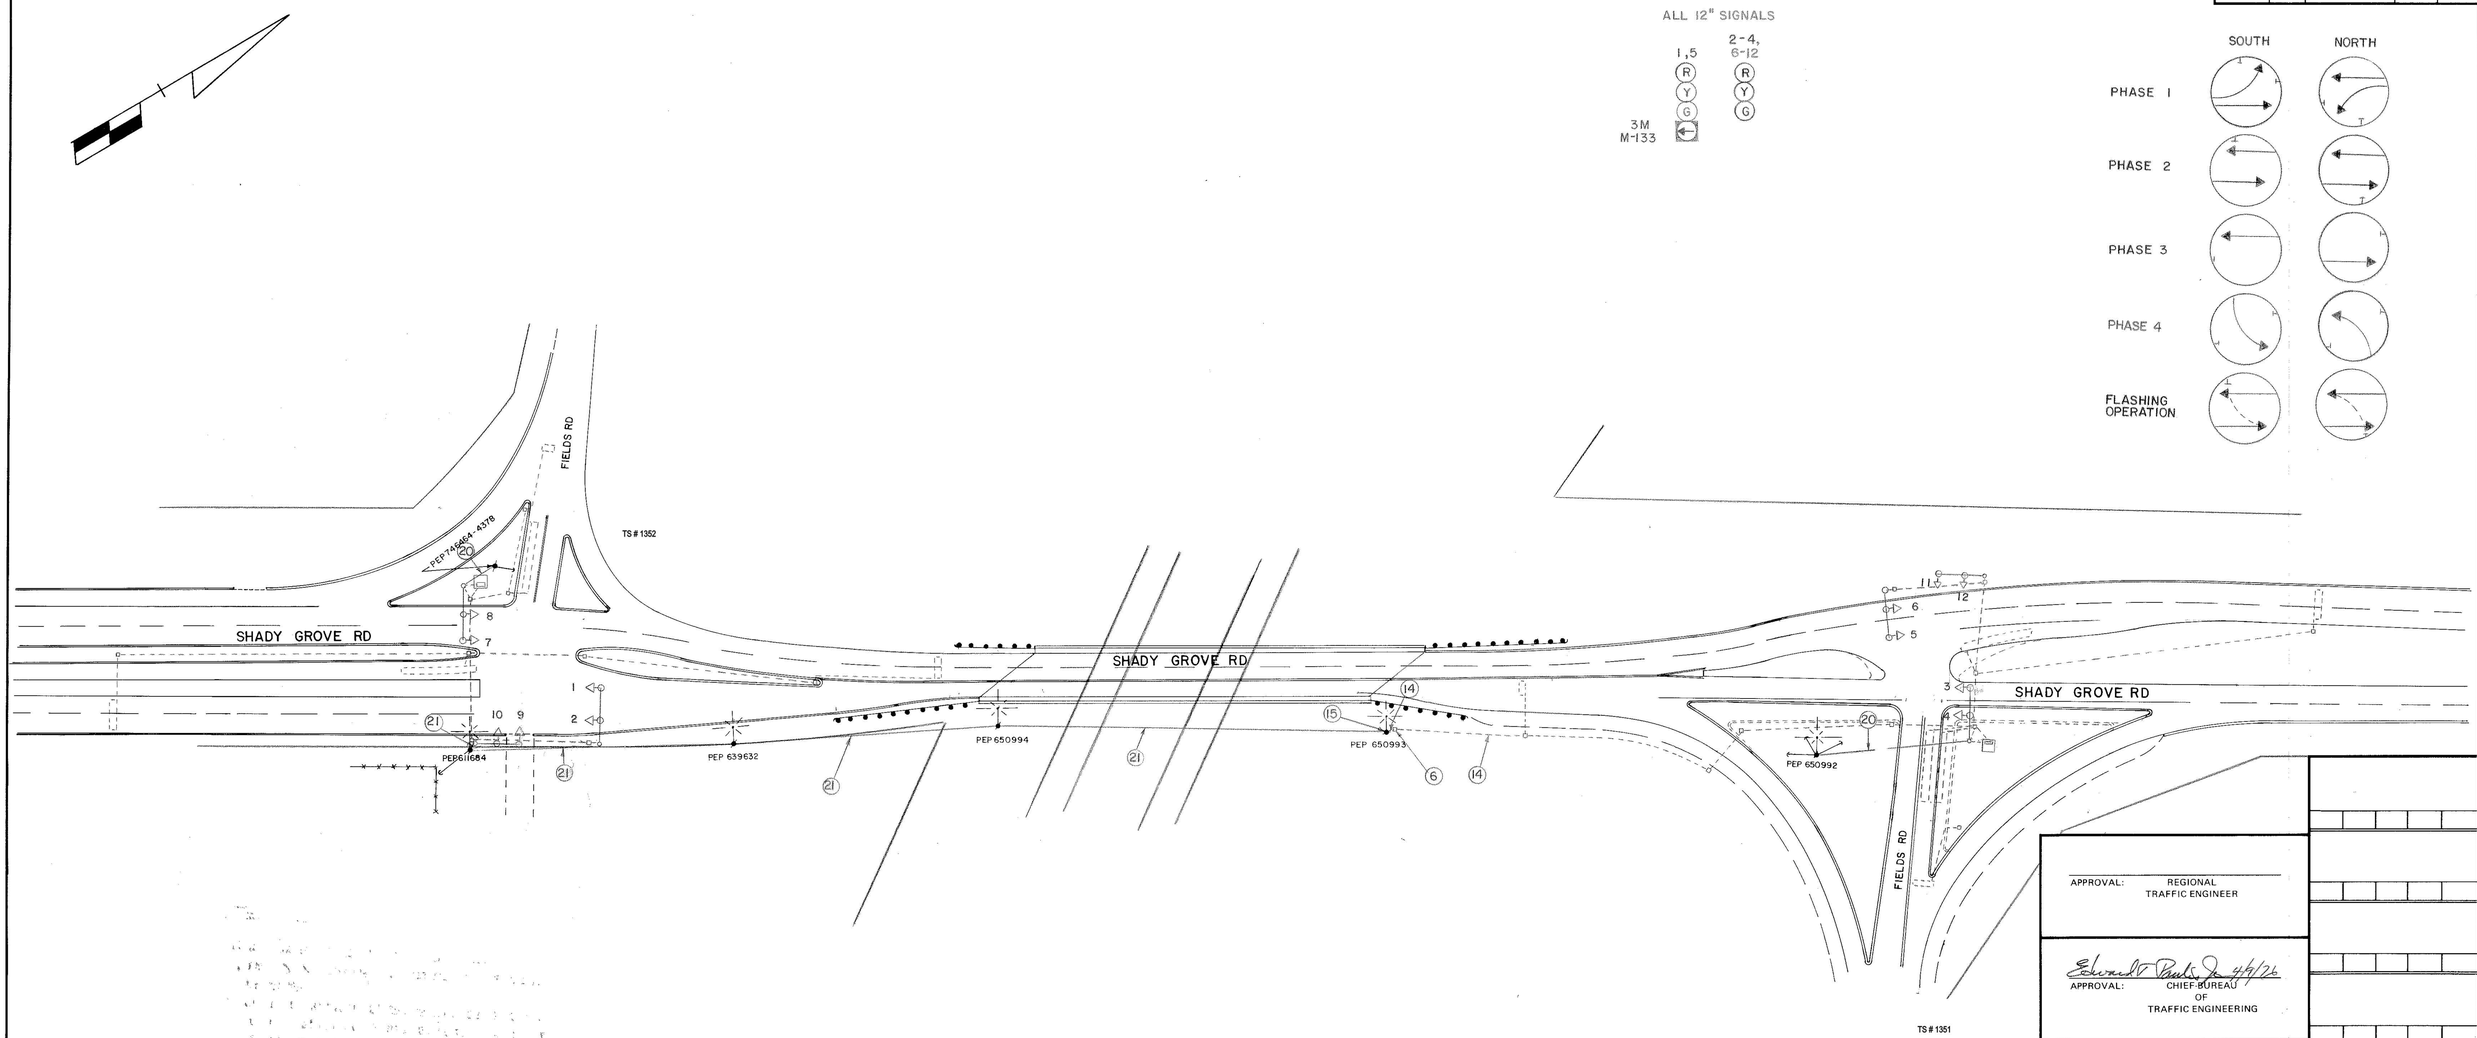

APPROVAL: REGIONAL TRAFFIC ENGINEER

Edward T. Paul Jr. 4/9/76
APPROVAL: CHIEF BUREAU OF TRAFFIC ENGINEERING

4/7/76
APPROVAL: ASS'T. CHIEF ENGINEER TRAFFIC

REVISIONS

STATE OF MARYLAND
DEPARTMENT OF TRANSPORTATION
STATE HIGHWAY ADMINISTRATION

TRAFFIC DIVISION – BUREAU OF TRAFFIC ENGINEERING

INTERCONNECT FOR SHADY GROVE RD & FIELDS RD

SCALE 1" = 50' DATE 7-17-75 CONTRACT NO. M-174X-000-385

DRAWN BY: BOB TYSON COUNTY: MONTGOMERY

DESIGNED BY: Robert W. Tyson SIGNAL NO.:

CHECKED BY: A. Budnichuk

DRAWING NO. TS-1359

BRUNING 44-511 19927