FHWA REGION NO	STATE	FED. AID PROJ. NO	SHEET NO.	TOTAL SHEETS
3	MD.	SEE TITLE SHEET		

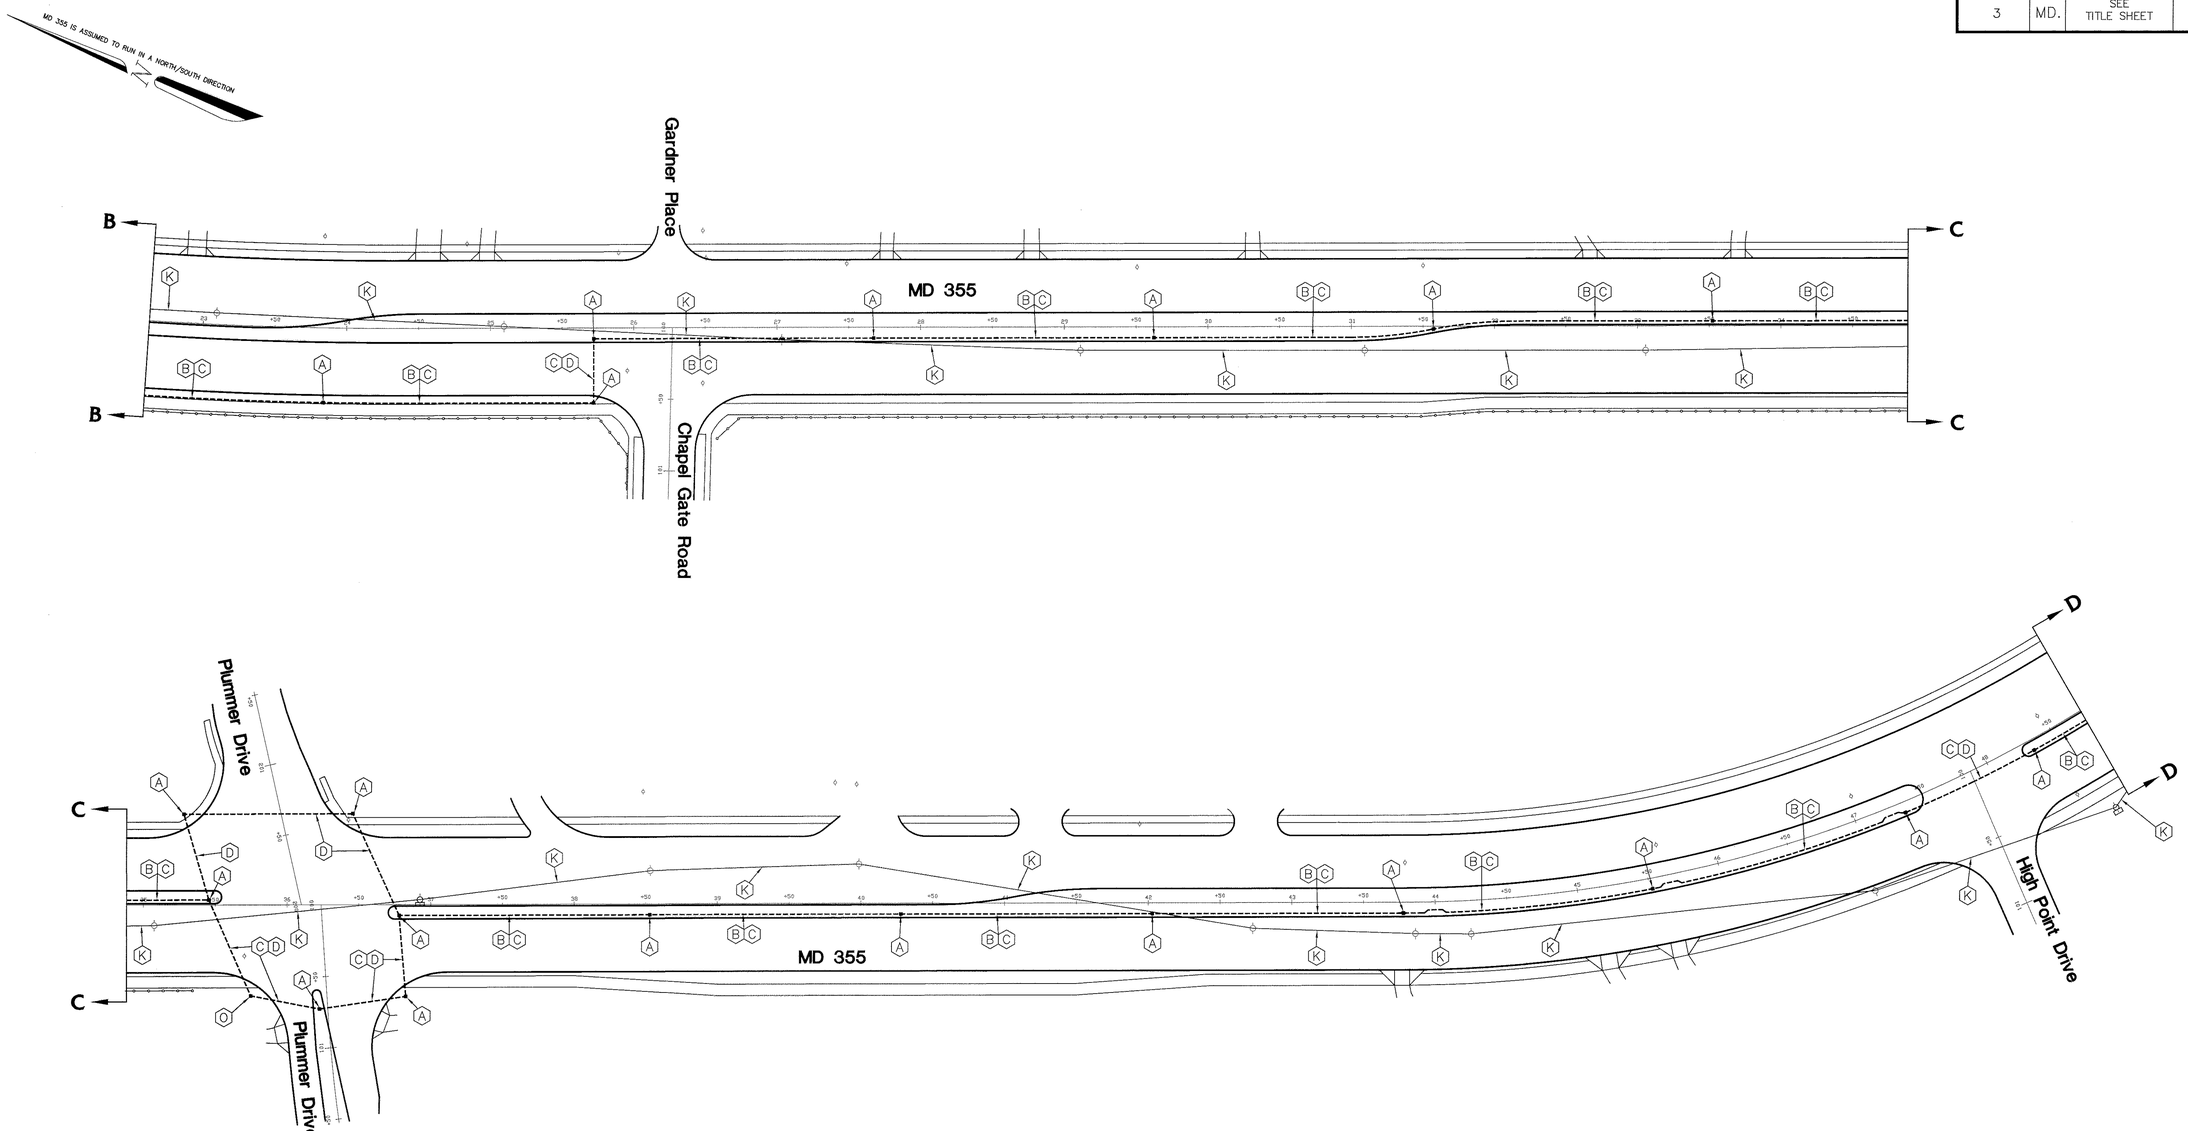

Ultimate Traffic Control Signal Interconnect

Sheet 47 of 52

REVISIONS

APPROVALS

CHIEF, SIGNAL DESIGN SECTION 11/6/95

ASST. DISTRICT ENGINEER, TRAFFIC

CHIEF, TRAFFIC ENGINEERING DESIGN DIVISION 11/13/95

DIRECTOR, OFFICE OF TRAFFIC & SAFETY

A/E GROUP, INC.
CONSULTING ENGINEERS • PLANNERS
11409 CRONHILL DRIVE
OWINGS MILLS, MD. 21117
(410) 363-1908
A/E JOB NO: 94-264

MDOT – STATE HIGHWAY ADMINISTRATION
Office of Traffic & Safety
TRAFFIC ENGINEERING DESIGN DIVISION

SIGNAL # N/A

DRAWN BY: J. Dirndorfer
DES. BY: J. Dirndorfer
CHK. BY: 11/95

MD 355 from Middlebrook Rd/ to MD 124

COUNTY: MONTGOMERY

DATE: November 6, 1995
SCALE: 1" = 50'

F.A.P. NO. AC-NH-G-5113(10) C
S.H.A. NO. M-611-501-371

TS/STD. NO. **IC-2**

SHEET NO. ____ OF ____